


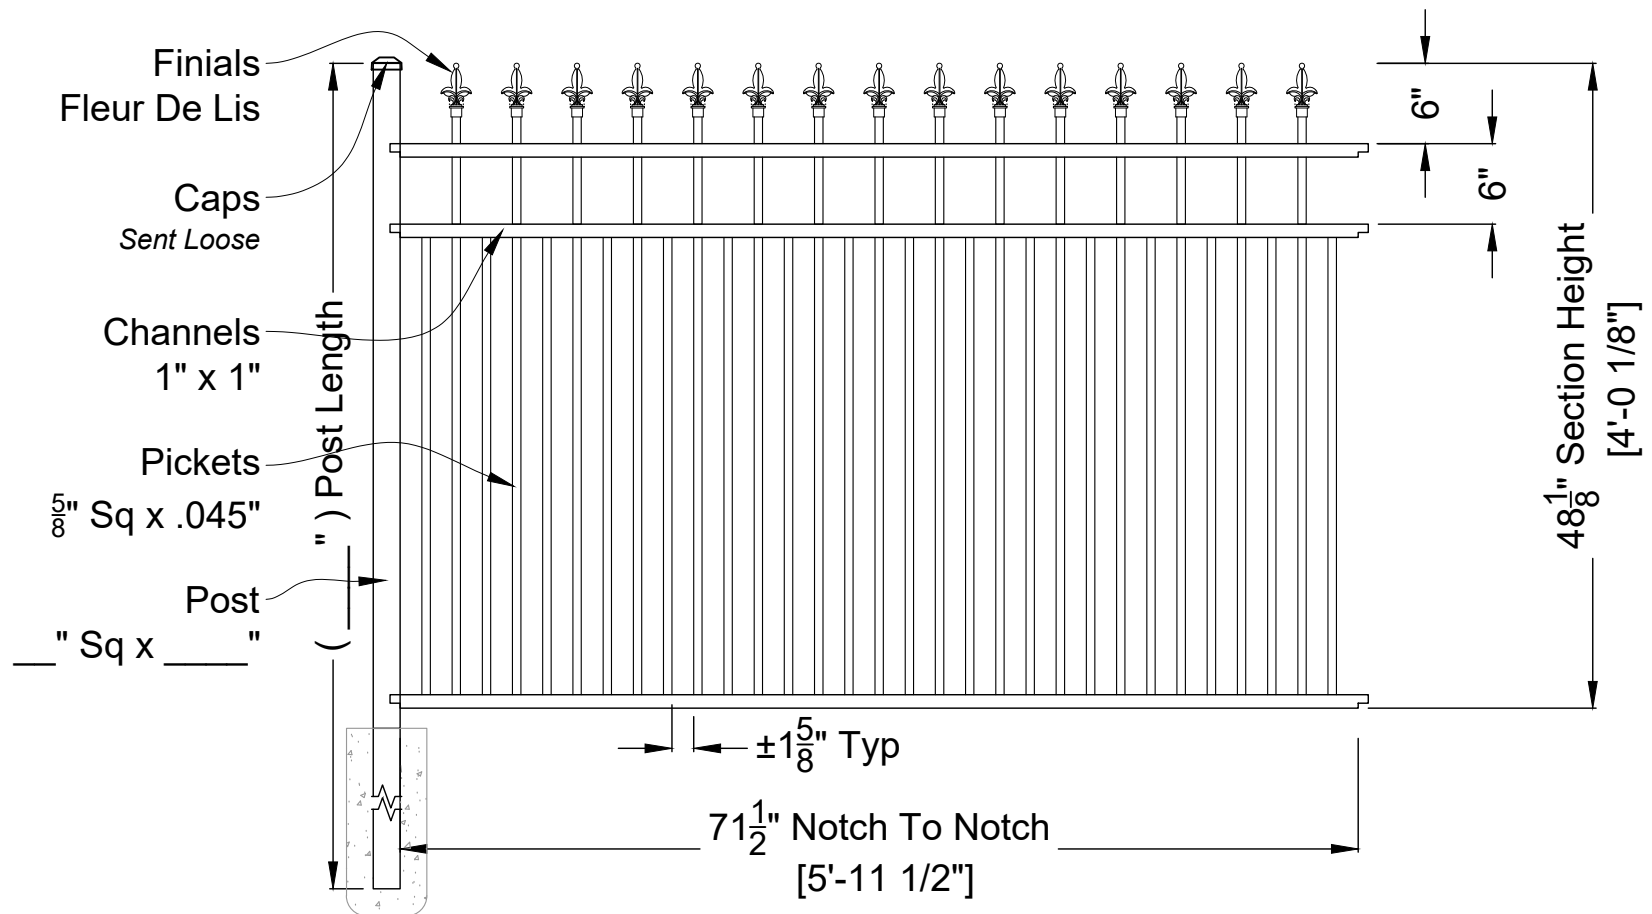

ABIGAIL 3 RAIL RESIDENTIAL
Fence Panel: 48"H X 6'W - Smooth Bottom
ID#: AB48RES3S6SDBL2NDF XXM

ANTEBELLUM
Manufacturing

DO NOT SCALE DRAWING
FOR DIMENSIONS NOT SHOWN CONTACT PLAN COORDINATOR FOR CLARIFICATION

1120 North Magnolia Ave Ocala, FL 34475

Ph: 352.877.3888

Em: Info@AntebellumMFG.Com

DRAWING NOTES:

Double Pickets - 2nd Rail Down

Finials - Fleur De Lis

Checked By:


Drawn By:

Order #: CAD Resource

Drawn Date: 1-Nov-23

Customer Signature:

Rev 00

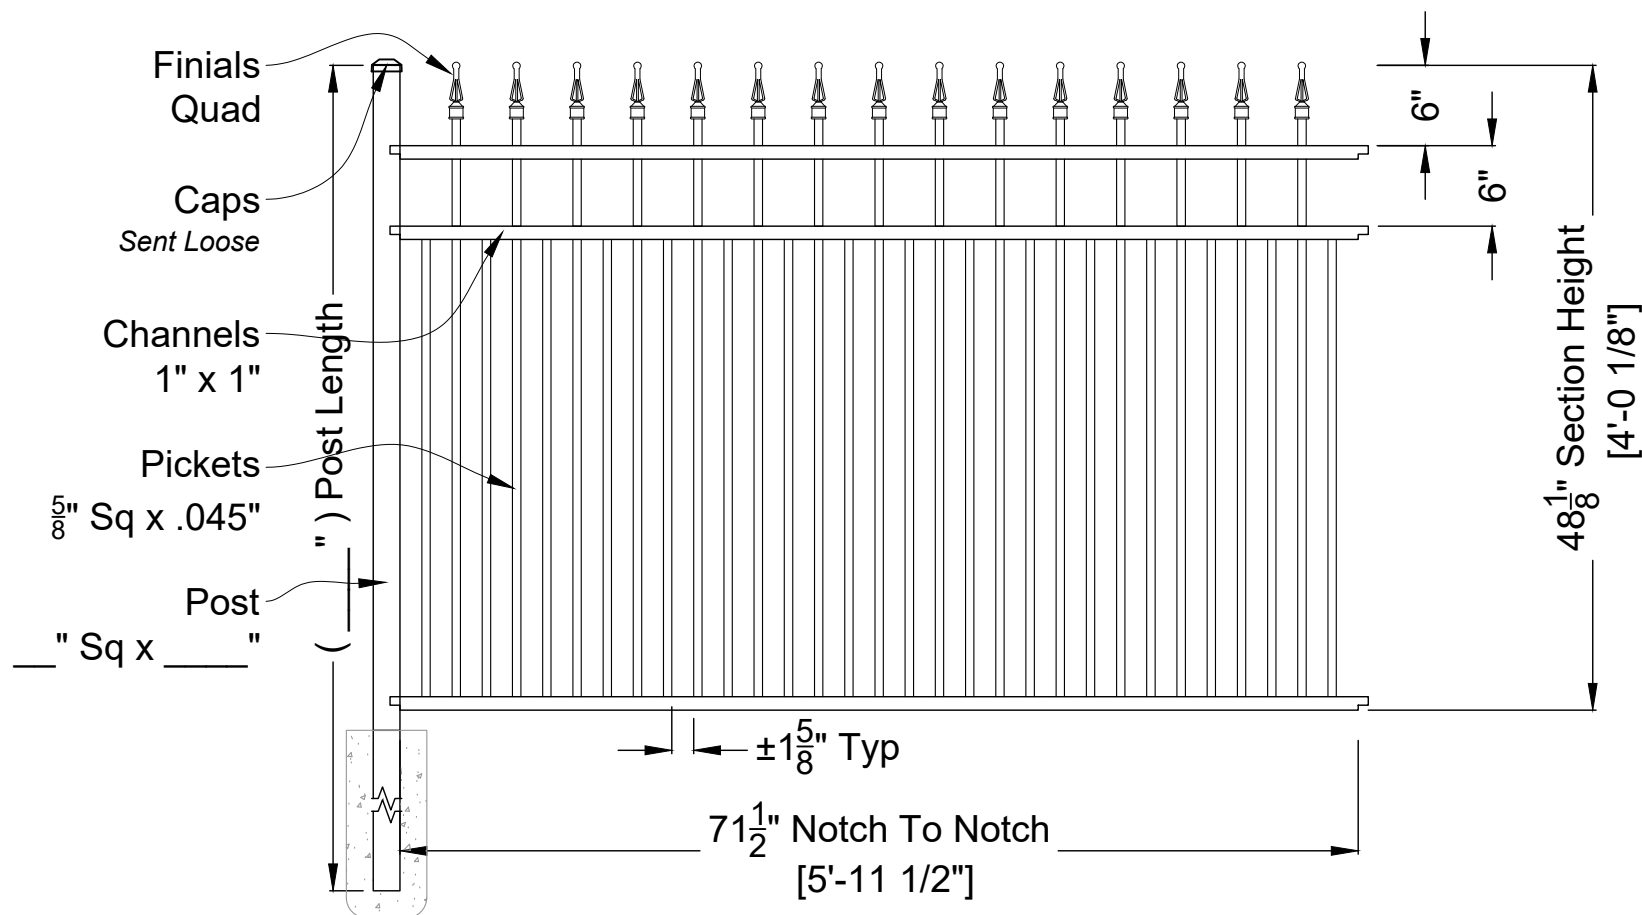

ABIGAIL 3 RAIL RESIDENTIAL
Fence Panel: 48"H X 6'W - Smooth Bottom
ID#: AB48RES3S6SDBL2NDQXXM



DO NOT SCALE DRAWING:
FOR DIMENSIONS NOT SHOWN CONTACT PLAN COORDINATOR FOR CLARIFICATION

1120 North Magnolia Ave Ocala, FL 34475

Ph: 352.877.3888

Em: Info@AntebellumMFG.Com

DRAWING NOTES:

Double Pickets - 2nd Rail Down

Finials - Quad

Checked By:


Drawn By:

Order #: CAD Resource

Drawn Date: 1-Nov-23

Customer Signature:

Rev 00

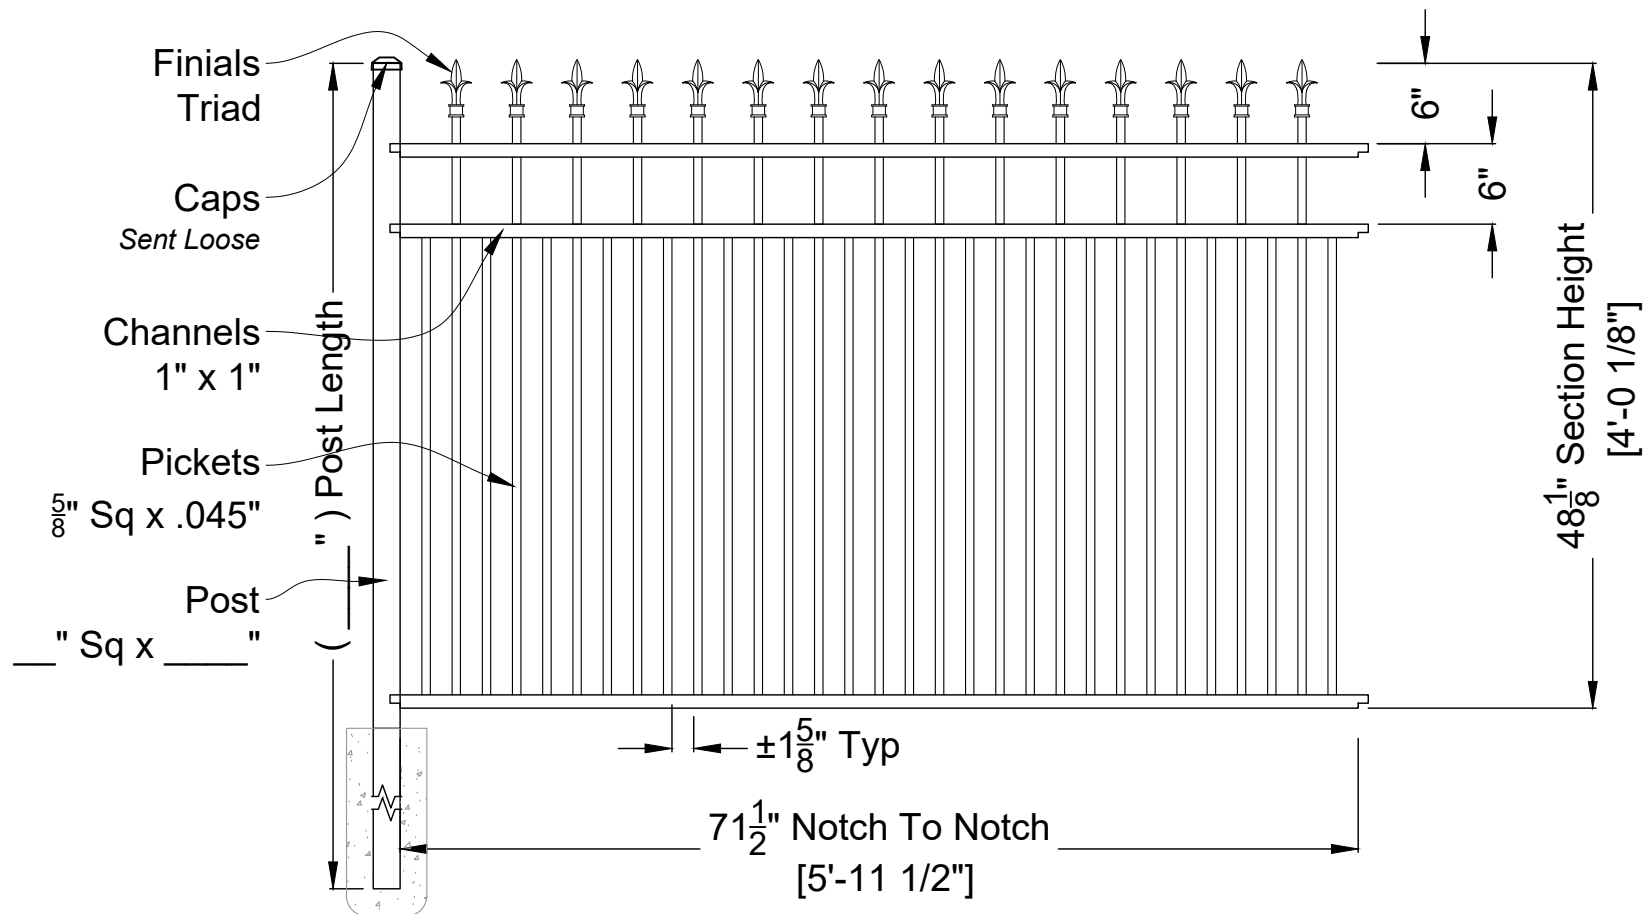

ABIGAIL 3 RAIL RESIDENTIAL
Fence Panel: 48"H X 6'W - Smooth Bottom
ID#: AB48RES3S6SDBL2NDTXXM

ANTEBELLUM
Manufacturing

DO NOT SCALE DRAWING:
FOR DIMENSIONS NOT SHOWN CONTACT PLAN COORDINATOR FOR CLARIFICATION

1120 North Magnolia Ave Ocala, FL 34475

Ph: 352.877.3888

Em: Info@AntebellumMFG.Com

DRAWING NOTES:

Double Pickets - 2nd Rail Down

Finials - Triad

Checked By: _____


Drawn By: _____

Order #: CAD Resource

Drawn Date: 1-Nov-23

Customer Signature: _____

Rev 00

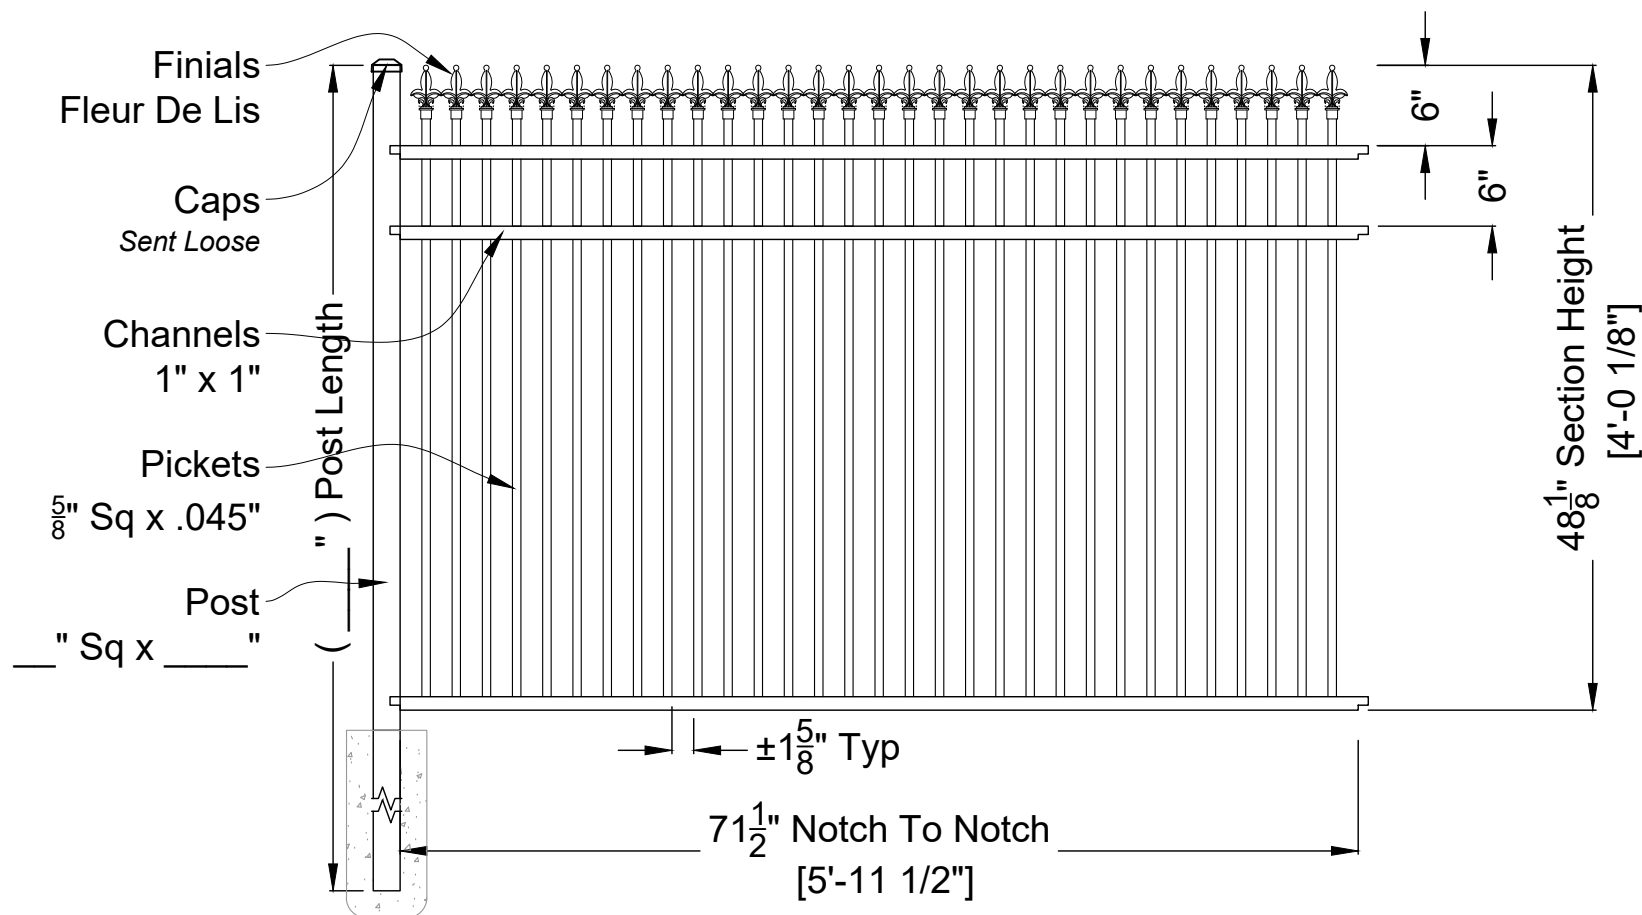

ABIGAIL 3 RAIL RESIDENTIAL
Fence Panel: 48"H X 6'W - Smooth Bottom
ID#: AB48RES3S6SDBLFULLFXXM



DO NOT SCALE DRAWING.
FOR DIMENSIONS NOT SHOWN CONTACT PLAN COORDINATOR FOR CLARIFICATION

1120 North Magnolia Ave Ocala, FL 34475

Ph: 352.877.3888

Em: Info@AntebellumMFG.Com

DRAWING NOTES:

Double Pickets - 2nd Rail Down

Finials - Fleur De Lis

Checked By: _____


Drawn By: _____

Order #: CAD Resource

Drawn Date: 1-Nov-23

Customer Signature: _____

Rev 00

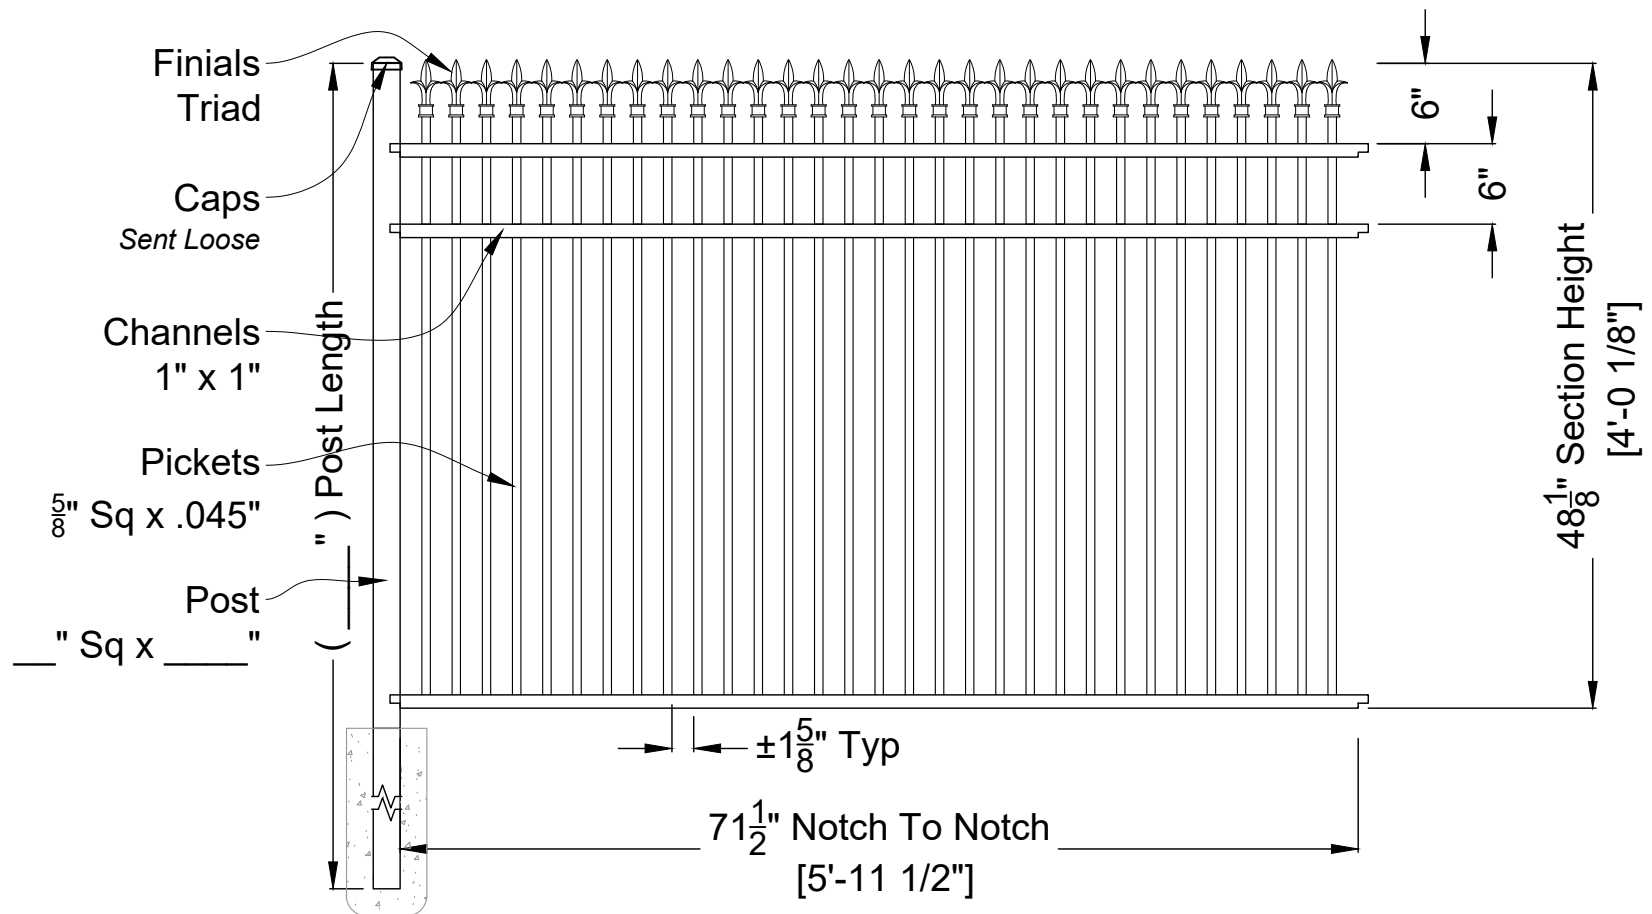

ABIGAIL 3 RAIL RESIDENTIAL
Fence Panel: 48"H X 6'W - Smooth Bottom
ID#: AB48RES3S6SDBLFULLTXXM

ANTEBELLUM
Manufacturing

DO NOT SCALE DRAWING
FOR DIMENSIONS NOT SHOWN CONTACT PLAN COORDINATOR FOR CLARIFICATION

1120 North Magnolia Ave Ocala, FL 34475

Ph: 352.877.3888

Em: Info@AntebellumMFG.Com

DRAWING NOTES:

Double Pickets - 2nd Rail Down

Finials - Triad

Checked By:


Order #: CAD Resource

Drawn By:

Drawn Date: 1-Nov-23

Customer Signature:

Rev 00

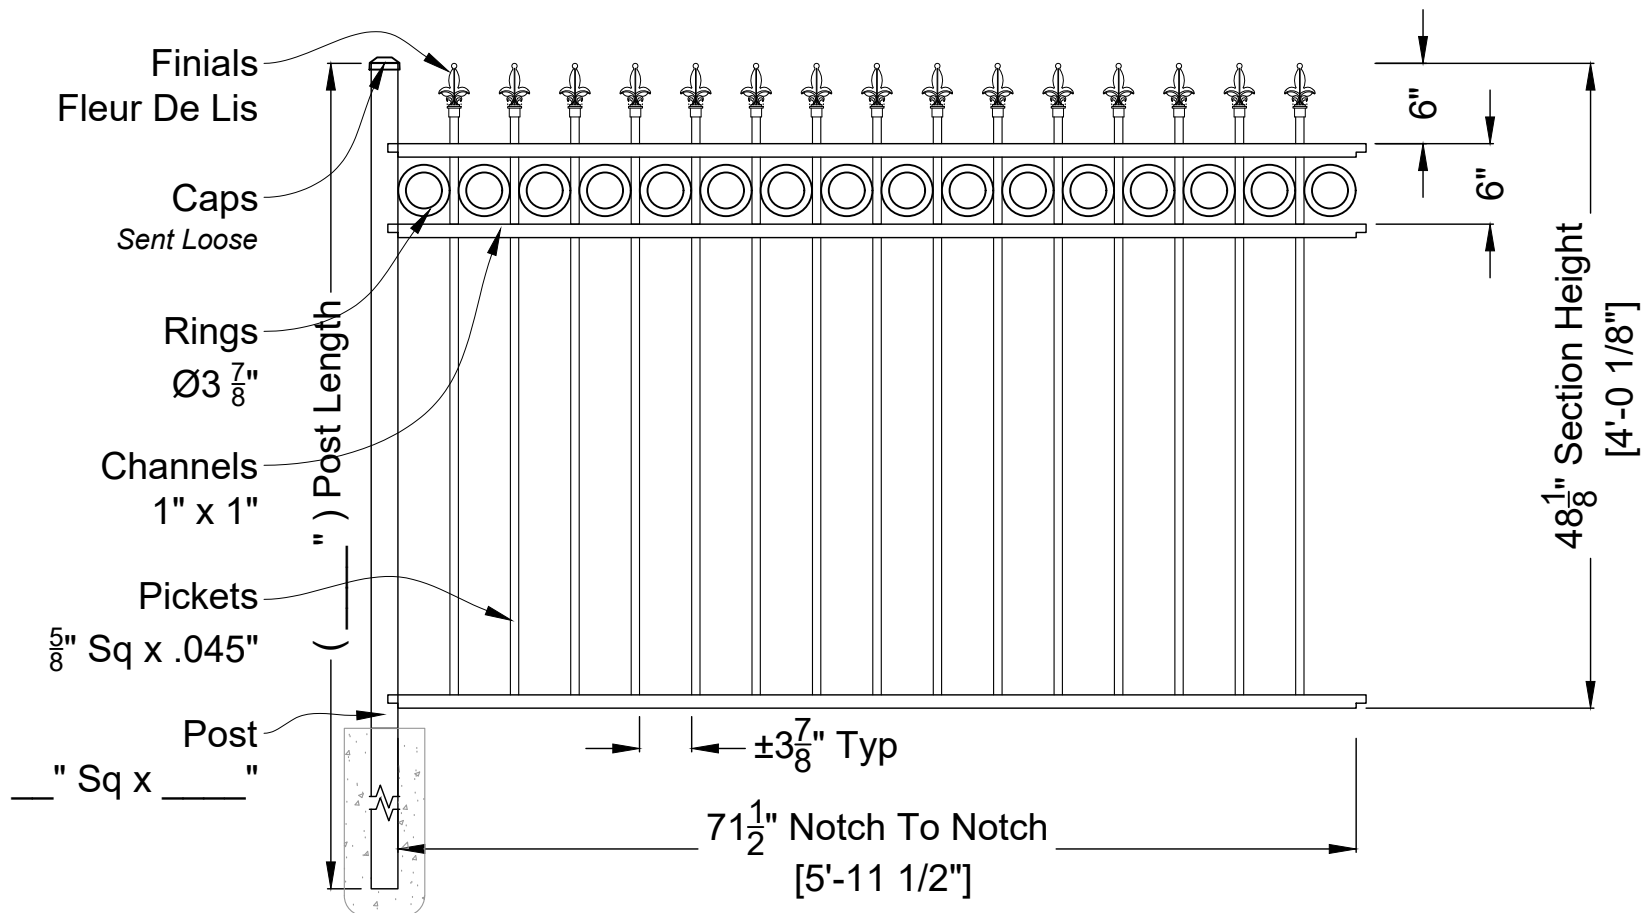

ABIGAIL 3 RAIL RESIDENTIAL
Fence Panel: 48"H X 6"W - Smooth Bottom
ID#: AB48RES3S6SSFULL FRXM

ANTEBELLUM
Manufacturing

DO NOT SCALE DRAWING
FOR DIMENSIONS NOT SHOWN CONTACT PLAN COORDINATOR FOR CLARIFICATION

1120 North Magnolia Ave Ocala, FL 34475

Ph: 352.877.3888

Em: Info@AntebellumMFG.Com

DRAWING NOTES:

Finials - Fleur De Lis

Rings - Top

Checked By:


Drawn By:

Order #: CAD Resource

Drawn Date: 1-Nov-23

Customer Signature:

Rev 00

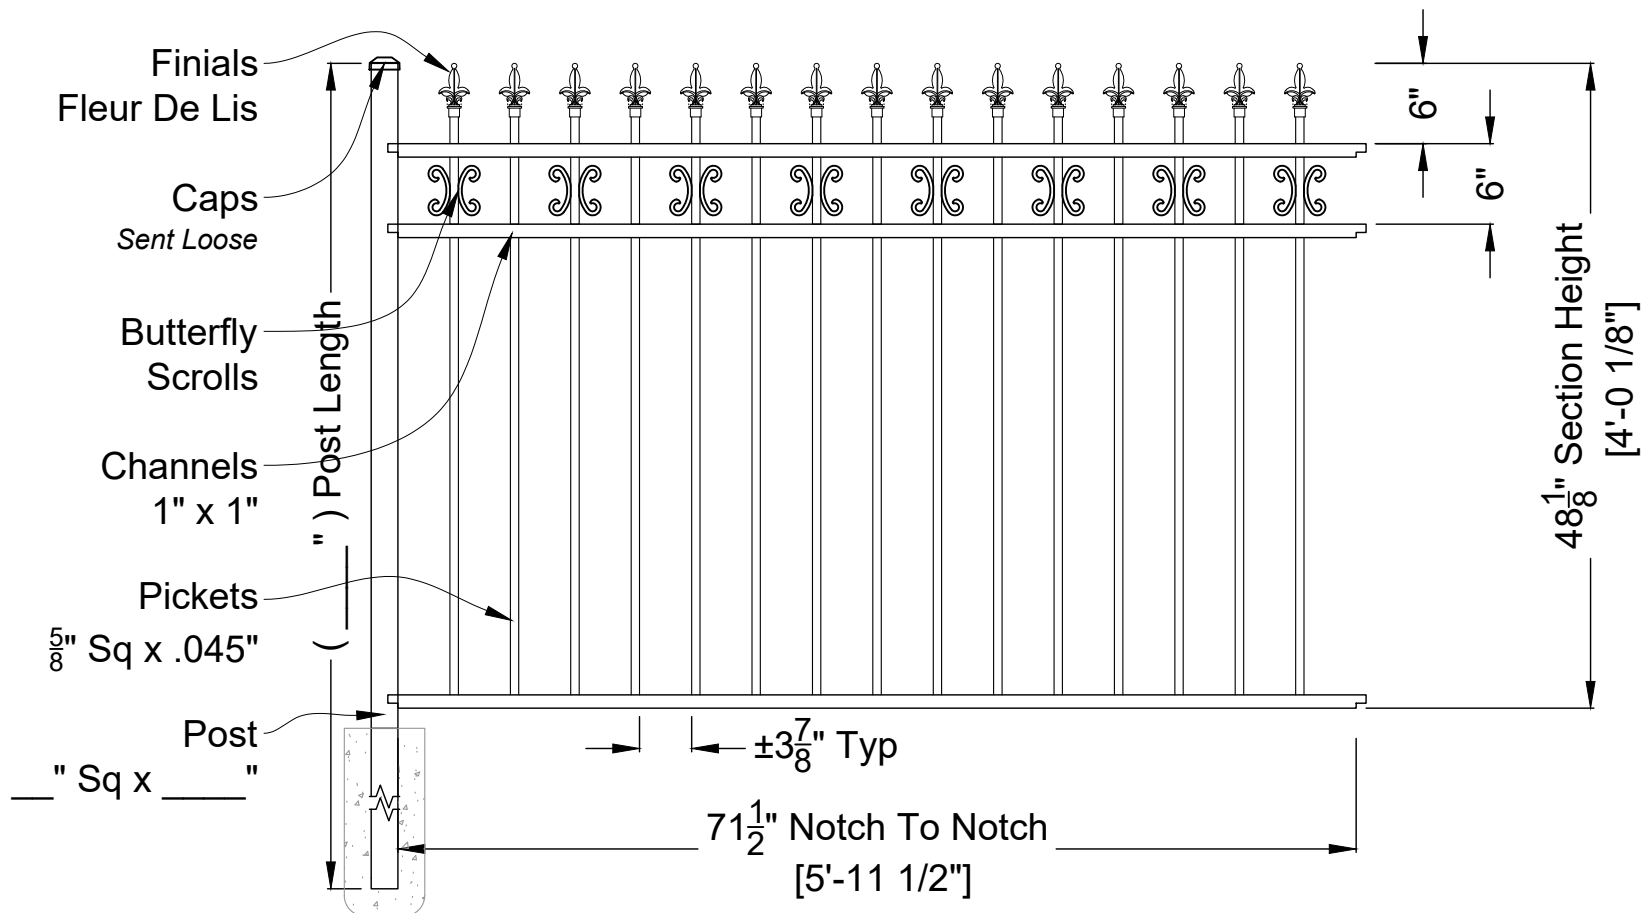

ABIGAIL 3 RAIL RESIDENTIAL
Fence Panel: 48"H X 6'W - Smooth Bottom
ID#: AB48RES3S6SSFULLFXBM



DO NOT SCALE DRAWING
FOR DIMENSIONS NOT SHOWN CONTACT PLAN COORDINATOR FOR CLARIFICATION

1120 North Magnolia Ave Ocala, FL 34475

Ph: 352.877.3888

Em: Info@AntebellumMFG.Com

DRAWING NOTES:

Finials - Fleur De Lis

Butterfly Scrolls - Every Other Picket

Checked By: _____


Drawn By: _____

Order #: CAD Resource

Drawn Date: 30-Oct-23

Customer Signature: _____

Rev 00

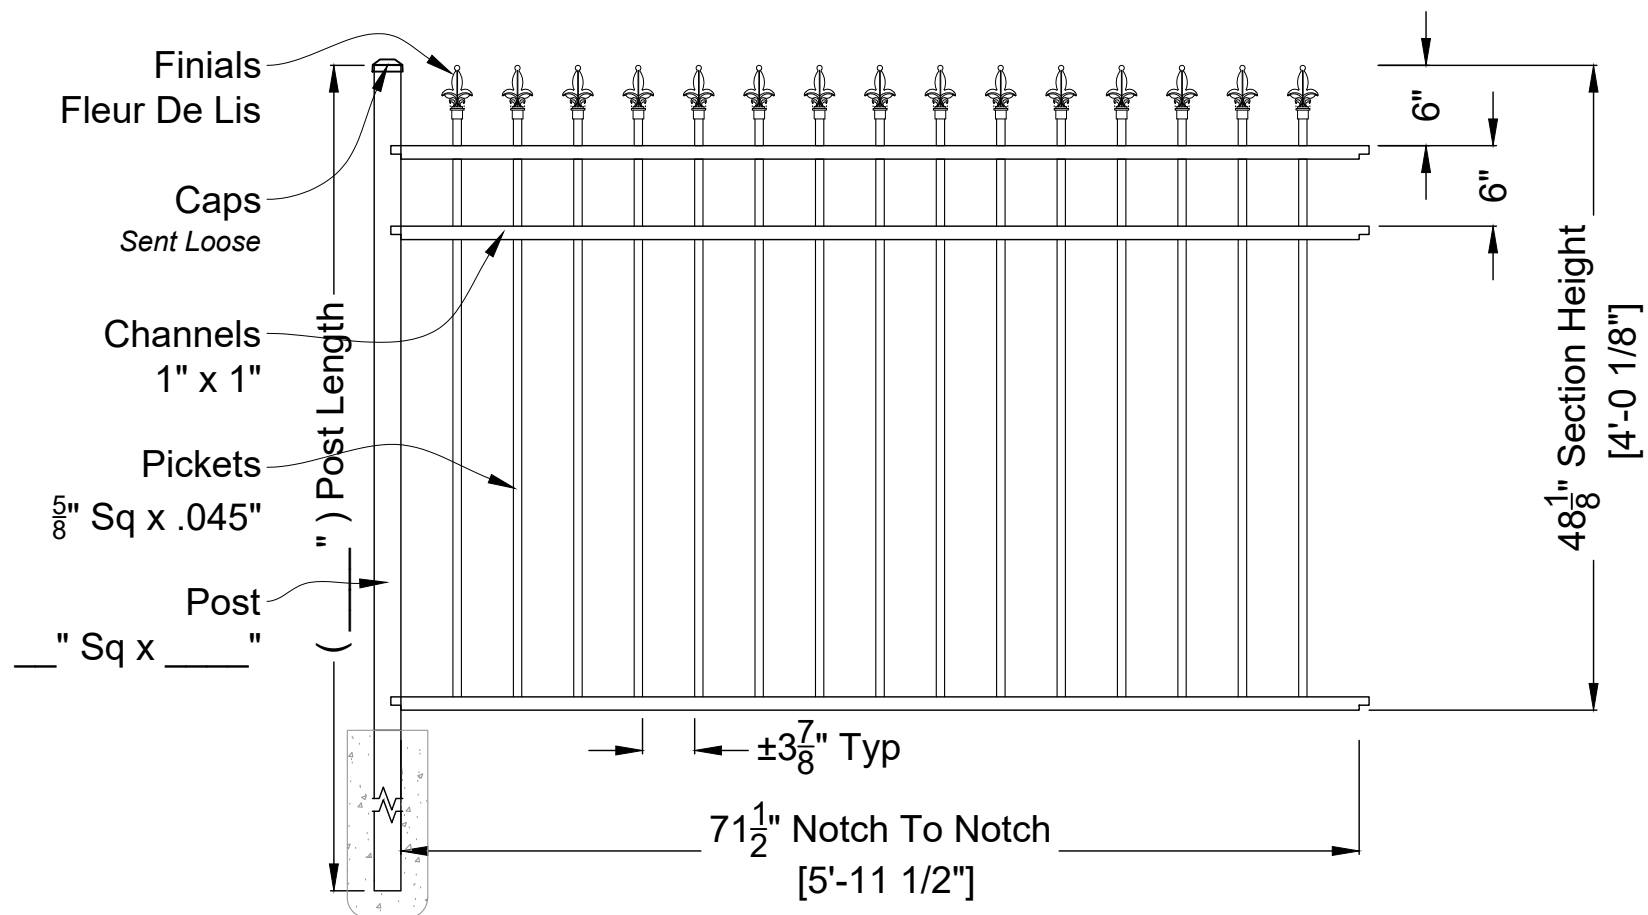

ABIGAIL 3 RAIL RESIDENTIAL
Fence Panel: 48"H X 6'W - Smooth Bottom
ID#: AB48RES3S6SSFULL FXXM

ANTEBELLUM
Manufacturing

DO NOT SCALE DRAWING
FOR DIMENSIONS NOT SHOWN CONTACT PLAN COORDINATOR FOR CLARIFICATION

1120 North Magnolia Ave Ocala, FL 34475

Ph: 352.877.3888

Em: Info@AntebellumMFG.Com

DRAWING NOTES:
Finials - Fleur De Lis

Checked By:


Order #: CAD Resource

Drawn By:

Drawn Date: 26-Sep-23

Customer Signature:

Rev 00

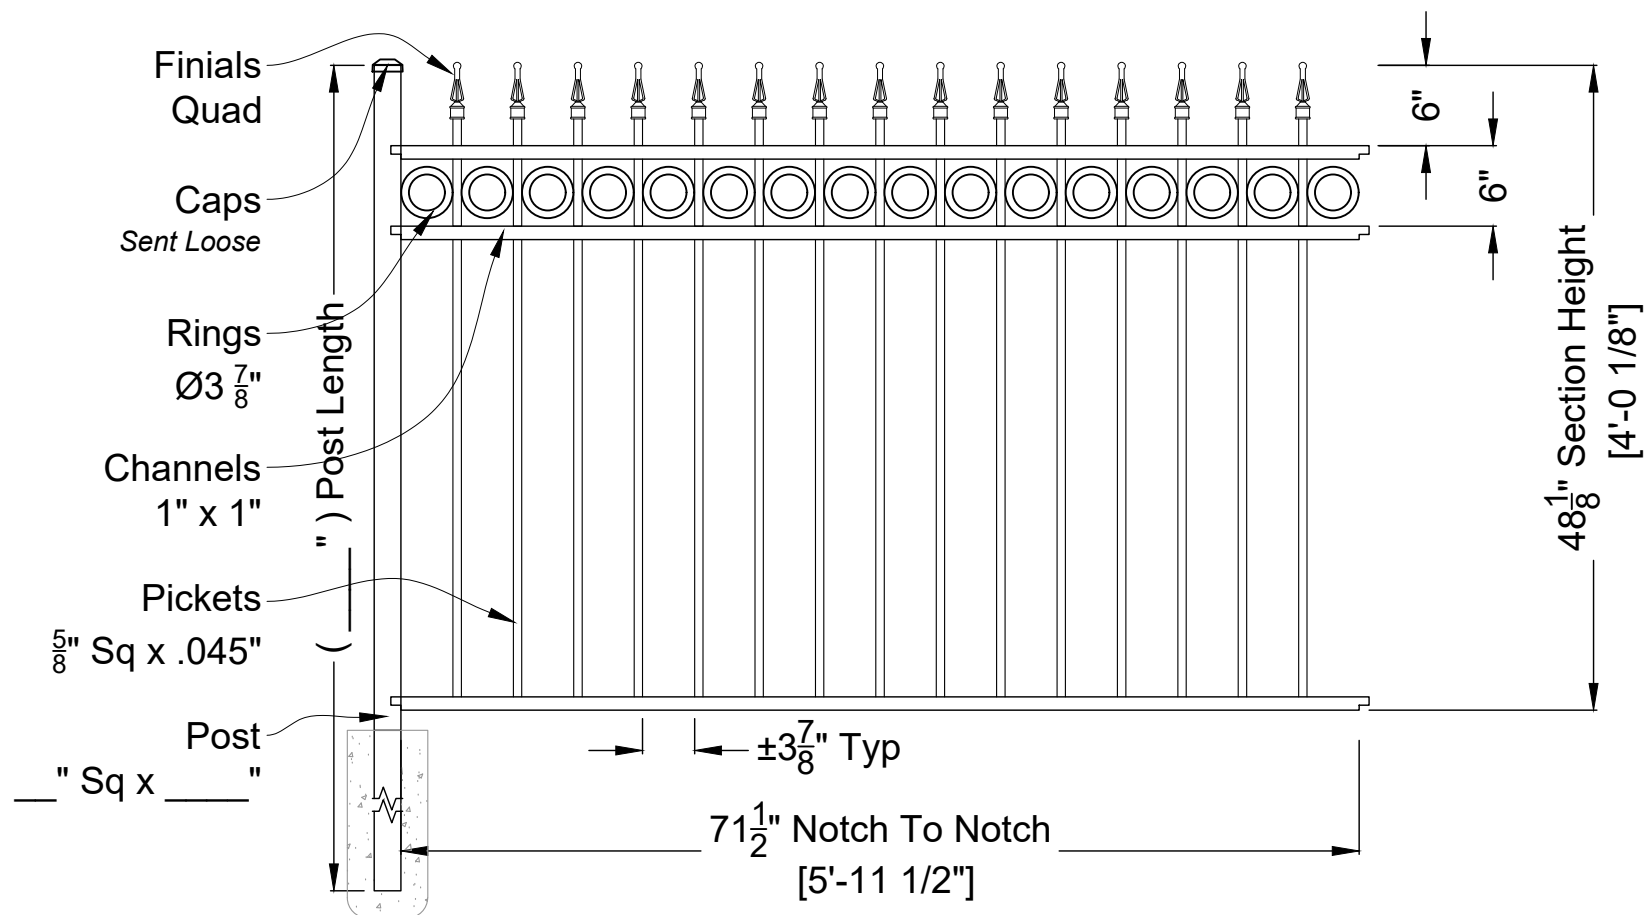

ABIGAIL 3 RAIL RESIDENTIAL
Fence Panel: 48"H X 6"W - Smooth Bottom
ID#: AB48RES3S6SSFULLQRXM

ANTEBELLUM
Manufacturing

DO NOT SCALE DRAWING.
FOR DIMENSIONS NOT SHOWN CONTACT PLAN COORDINATOR FOR CLARIFICATION

1120 North Magnolia Ave Ocala, FL 34475

Ph: 352.877.3888

Em: Info@AntebellumMFG.Com

DRAWING NOTES:

Finials - Quad

Rings - Top

Checked By: _____


Drawn By: _____

Order #: CAD Resource

Drawn Date: 1-Nov-23

Customer Signature: _____

Rev 00

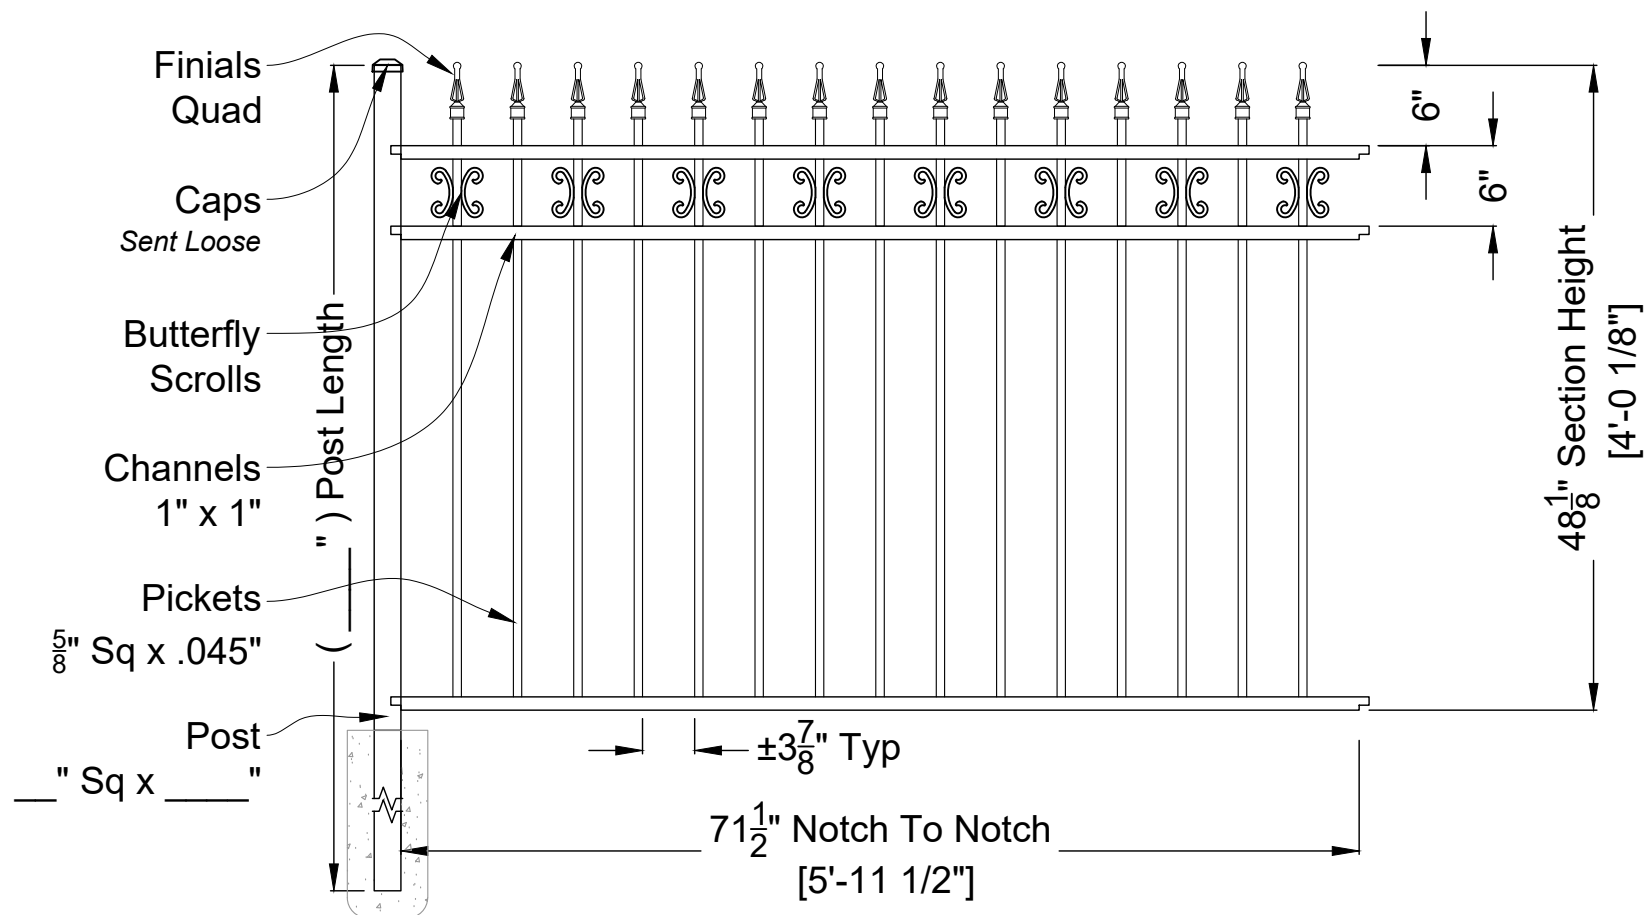

ABIGAIL 3 RAIL RESIDENTIAL
Fence Panel: 48"H X 6'W - Smooth Bottom
ID#: AB48RES3S6SSFULLQXBM

ANTEBELLUM
Manufacturing

DO NOT SCALE DRAWING.
FOR DIMENSIONS NOT SHOWN CONTACT PLAN COORDINATOR FOR CLARIFICATION

1120 North Magnolia Ave Ocala, FL 34475

Ph: 352.877.3888

Em: Info@AntebellumMFG.Com

DRAWING NOTES:

Finials - Quad

Butterfly Scrolls - Every Other Picket

Checked By:


Drawn By:

Order #: CAD Resource

Drawn Date: 30-Oct-23

Customer Signature:

Rev 00

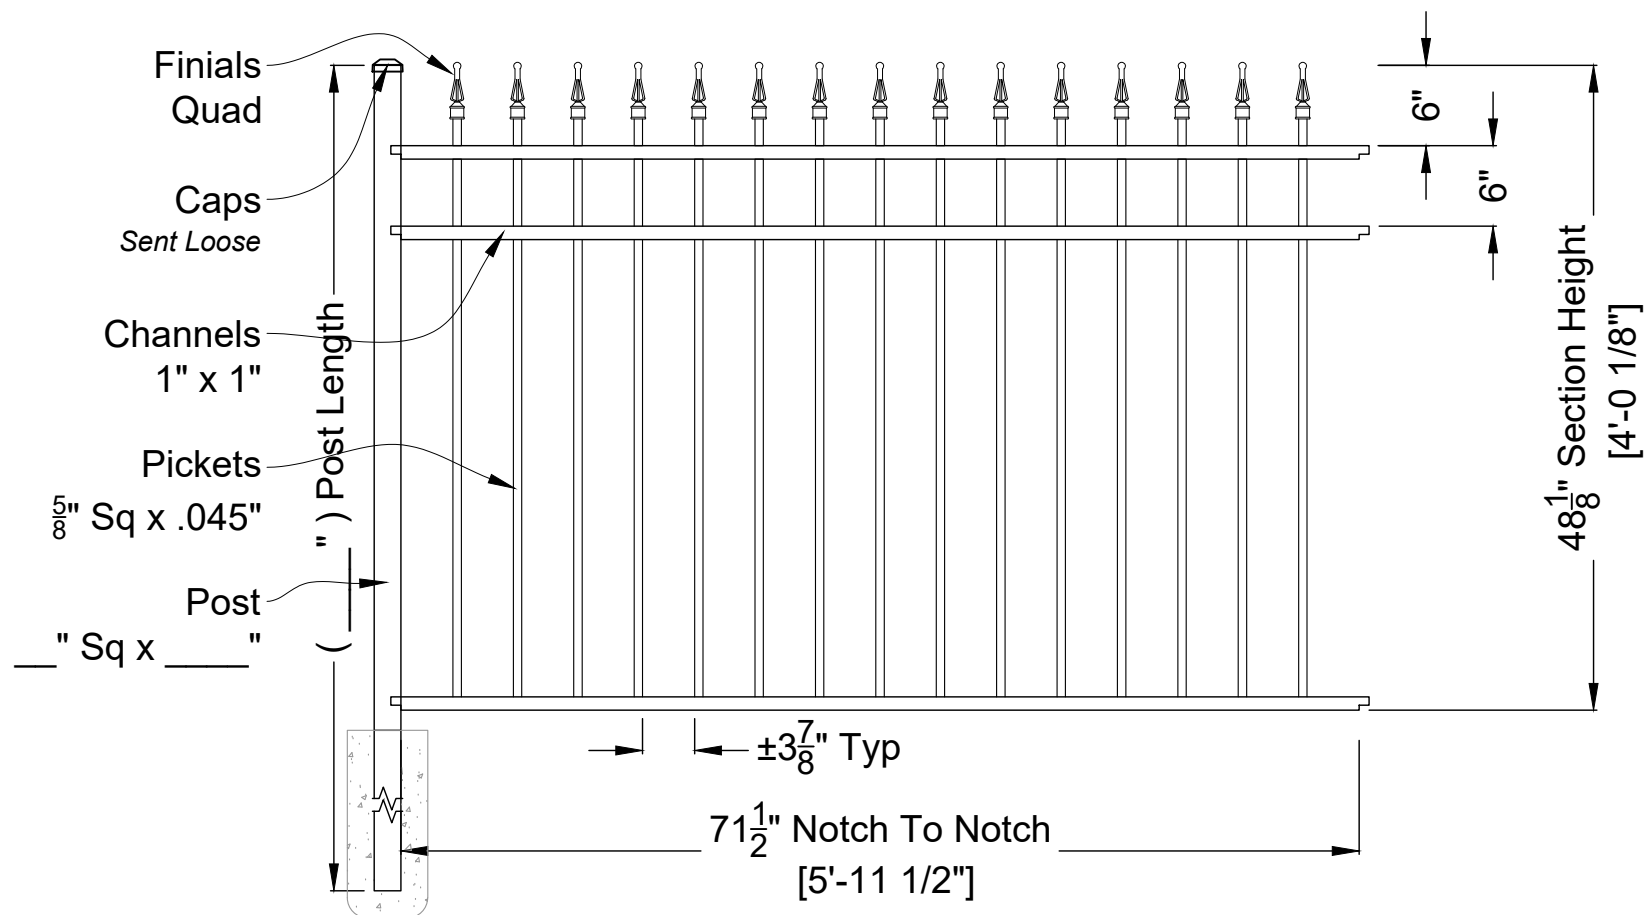

ABIGAIL 3 RAIL RESIDENTIAL
Fence Panel: 48"H X 6'W - Smooth Bottom
ID#: AB48RES3S6SSFULLQXXM

ANTEBELLUM
Manufacturing

DO NOT SCALE DRAWING
FOR DIMENSIONS NOT SHOWN CONTACT PLAN COORDINATOR FOR CLARIFICATION

1120 North Magnolia Ave Ocala, FL 34475

Ph: 352.877.3888

Em: Info@AntebellumMFG.Com

DRAWING NOTES:

Finials - Quad

Checked By:


Order #: CAD Resource

Drawn By:

Drawn Date: 26-Sep-23

Customer Signature:

Rev 00

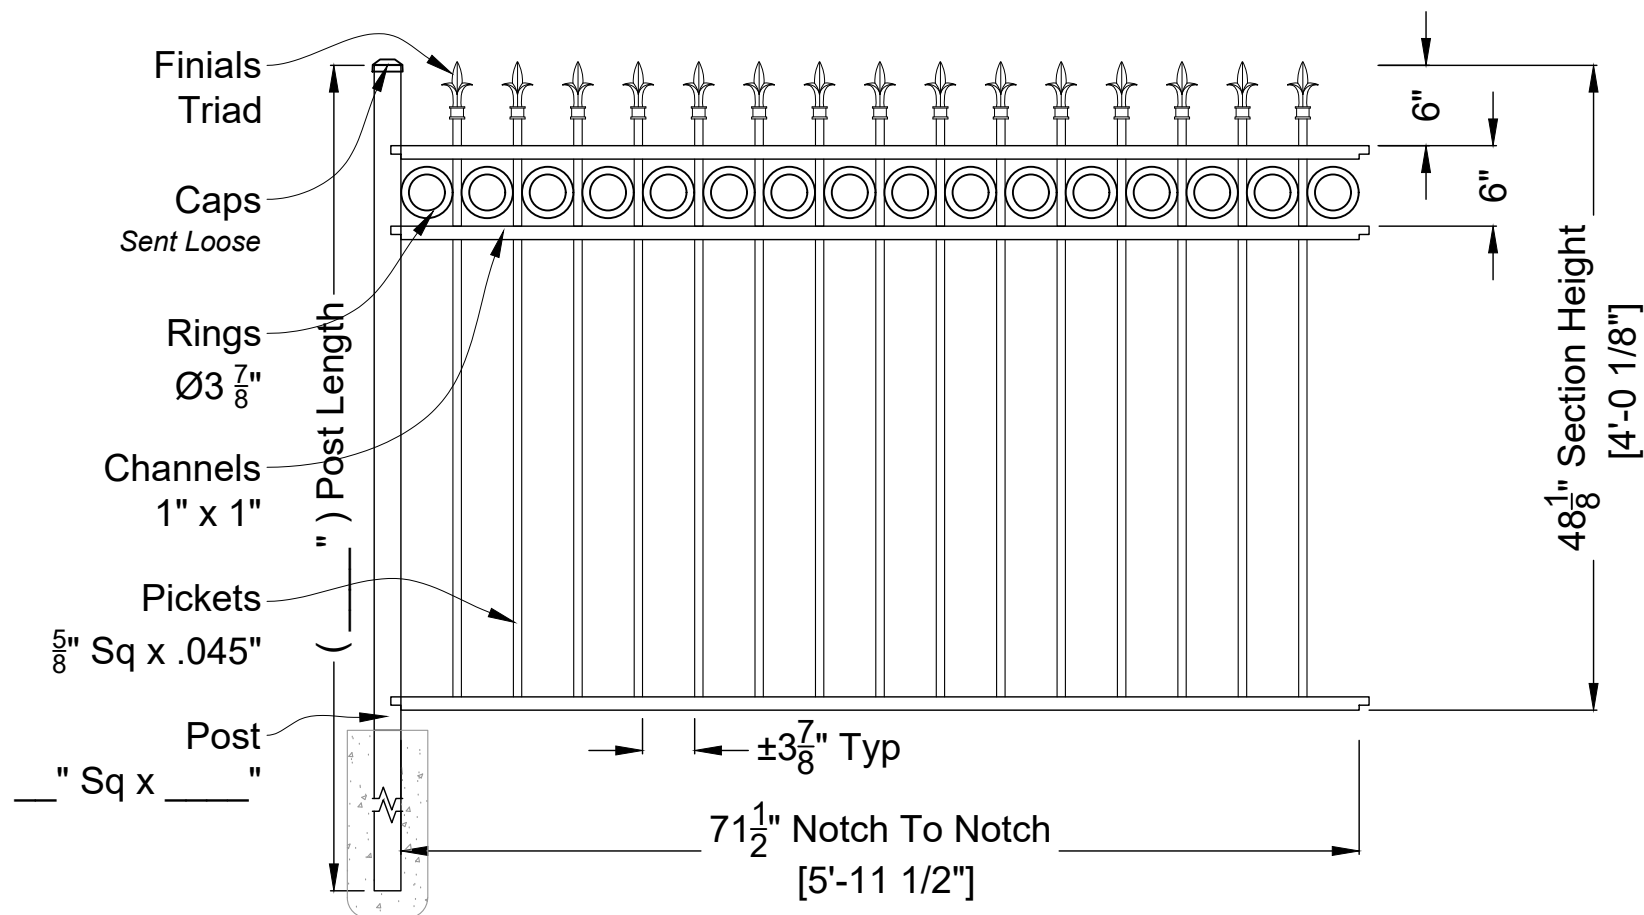

ABIGAIL 3 RAIL RESIDENTIAL
Fence Panel: 48"H X 6"W - Smooth Bottom
ID#: AB48RES3S6SSFULL TRXM

ANTEBELLUM
Manufacturing

DO NOT SCALE DRAWING
FOR DIMENSIONS NOT SHOWN CONTACT PLAN COORDINATOR FOR CLARIFICATION

1120 North Magnolia Ave Ocala, FL 34475

Ph: 352.877.3888

Em: Info@AntebellumMFG.Com

DRAWING NOTES:

Finials - Triad

Rings - Top

Checked By:


Order #: CAD Resource

Drawn By:

Drawn Date: 1-Nov-23

Customer Signature:

Rev 00

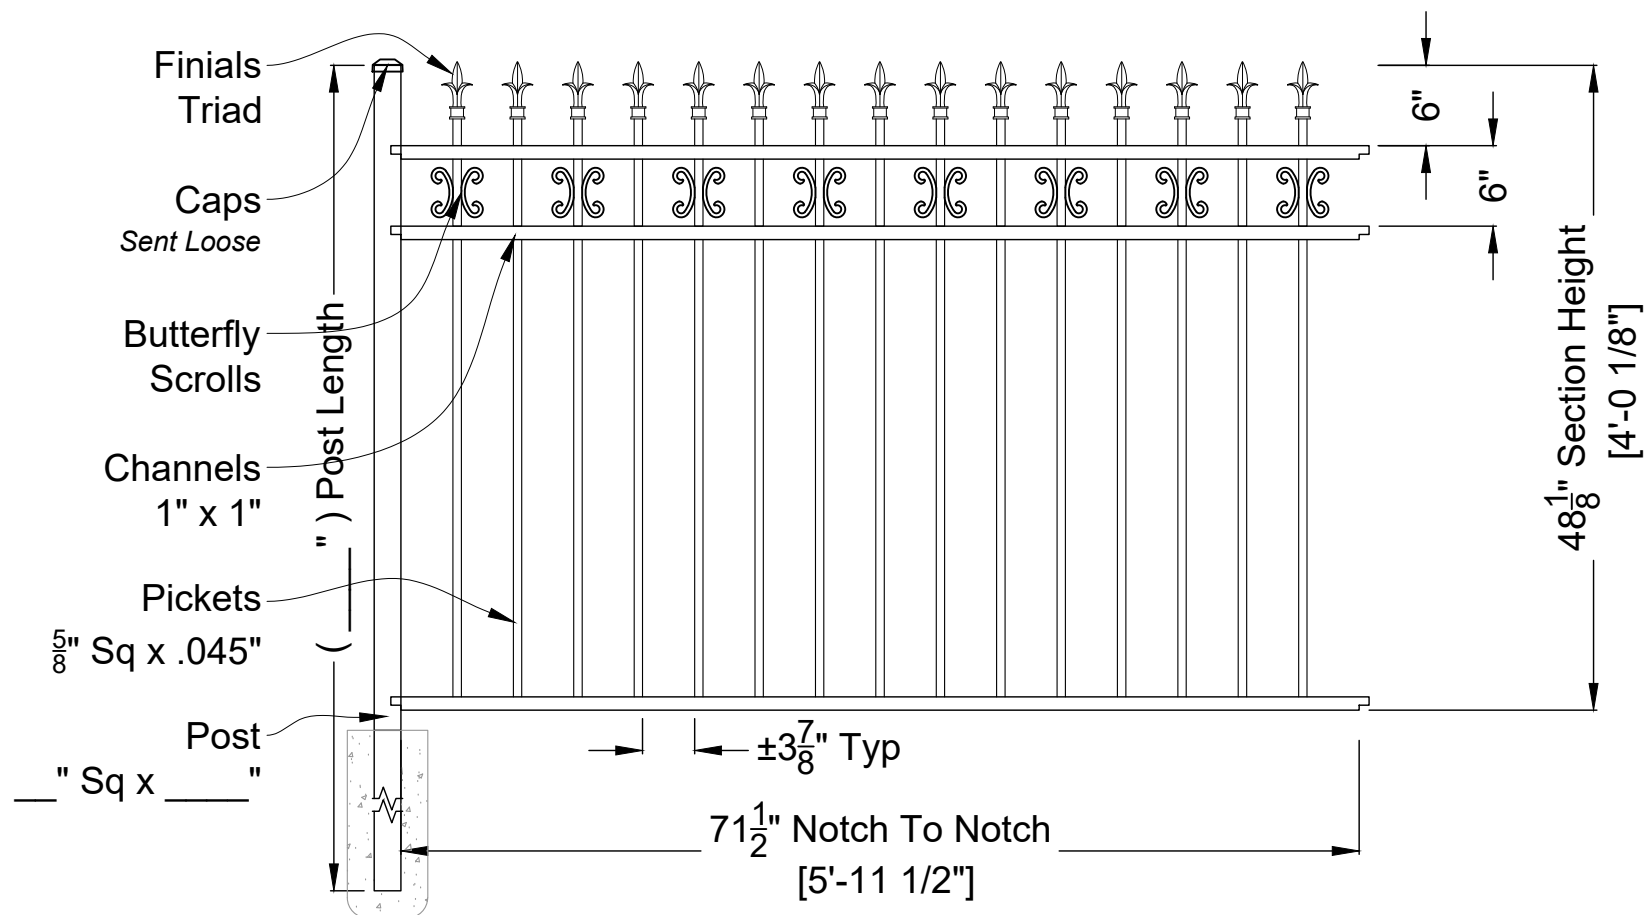

ABIGAIL 3 RAIL RESIDENTIAL
Fence Panel: 48"H X 6'W - Smooth Bottom
ID#: AB48RES3S6SSFULL TXBM



DO NOT SCALE DRAWING
FOR DIMENSIONS NOT SHOWN CONTACT PLAN COORDINATOR FOR CLARIFICATION

1120 North Magnolia Ave Ocala, FL 34475

Ph: 352.877.3888

Em: Info@AntebellumMFG.Com

DRAWING NOTES:

Finials - Triad

Butterfly Scrolls - Every Other Picket

Checked By:


Order #: CAD Resource

Drawn By:

Drawn Date: 30-Oct-23

Customer Signature:

Rev 00

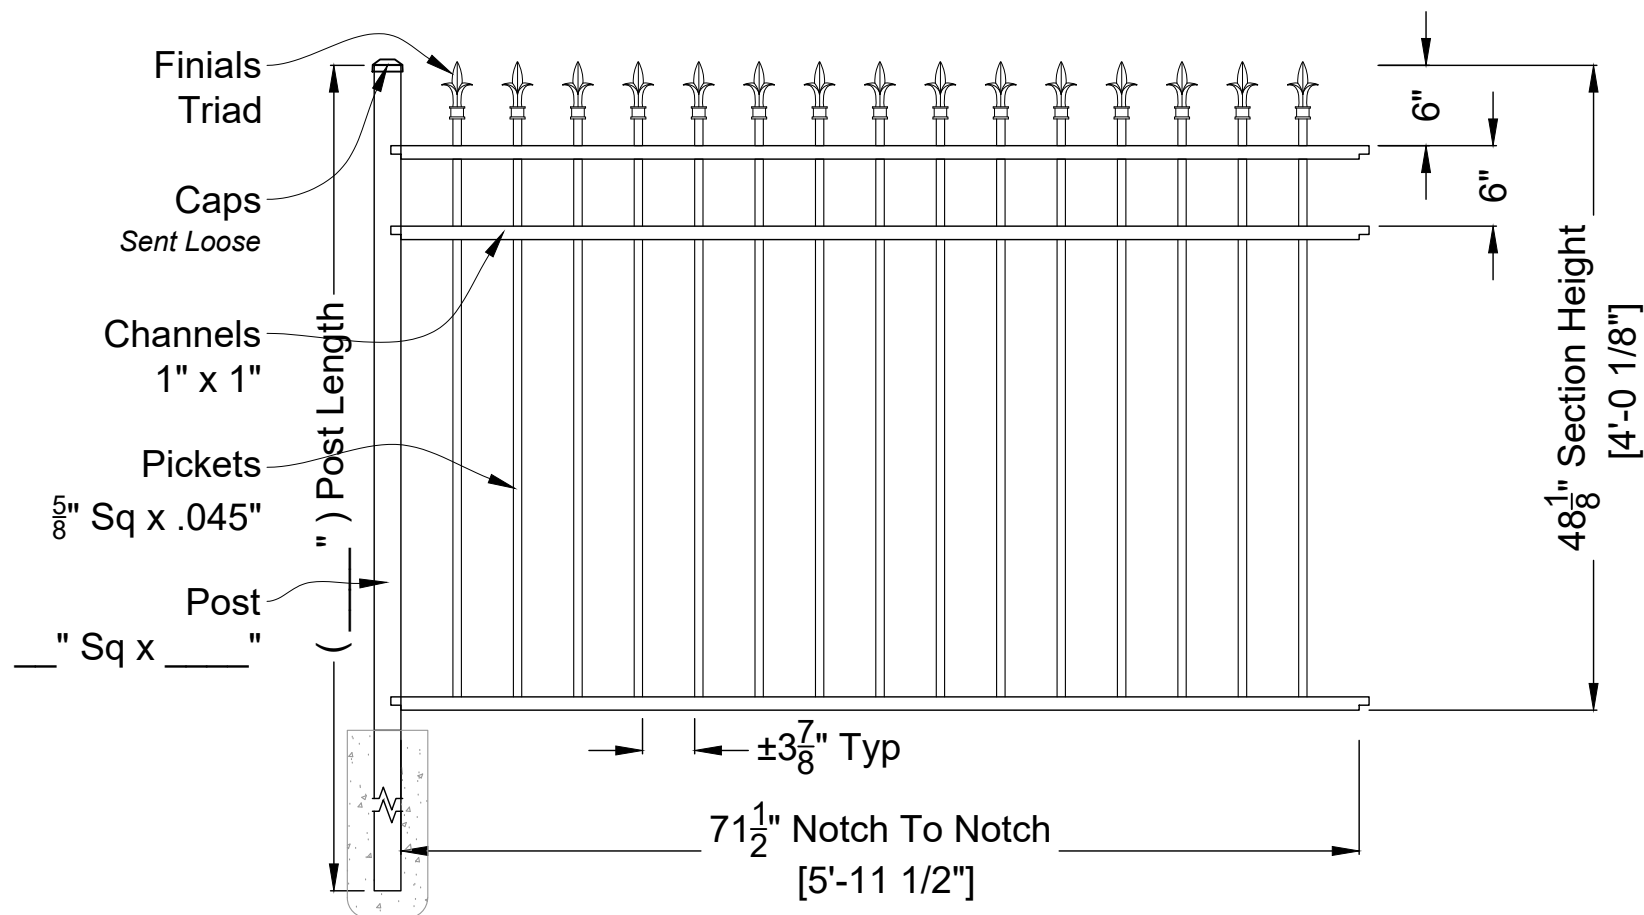

ABIGAIL 3 RAIL RESIDENTIAL
Fence Panel: 48"H X 6"W - Smooth Bottom
ID#: AB48RES3S6SSFULLTXXM

ANTEBELLUM
Manufacturing

DO NOT SCALE DRAWING.
FOR DIMENSIONS NOT SHOWN CONTACT PLAN COORDINATOR FOR CLARIFICATION

1120 North Magnolia Ave Ocala, FL 34475

Ph: 352.877.3888

Em: Info@AntebellumMFG.Com

DRAWING NOTES:

Finials - Triad

Checked By:


Order #: CAD Resource

Drawn By:

Drawn Date: 26-Sep-23

Customer Signature:

Rev 00

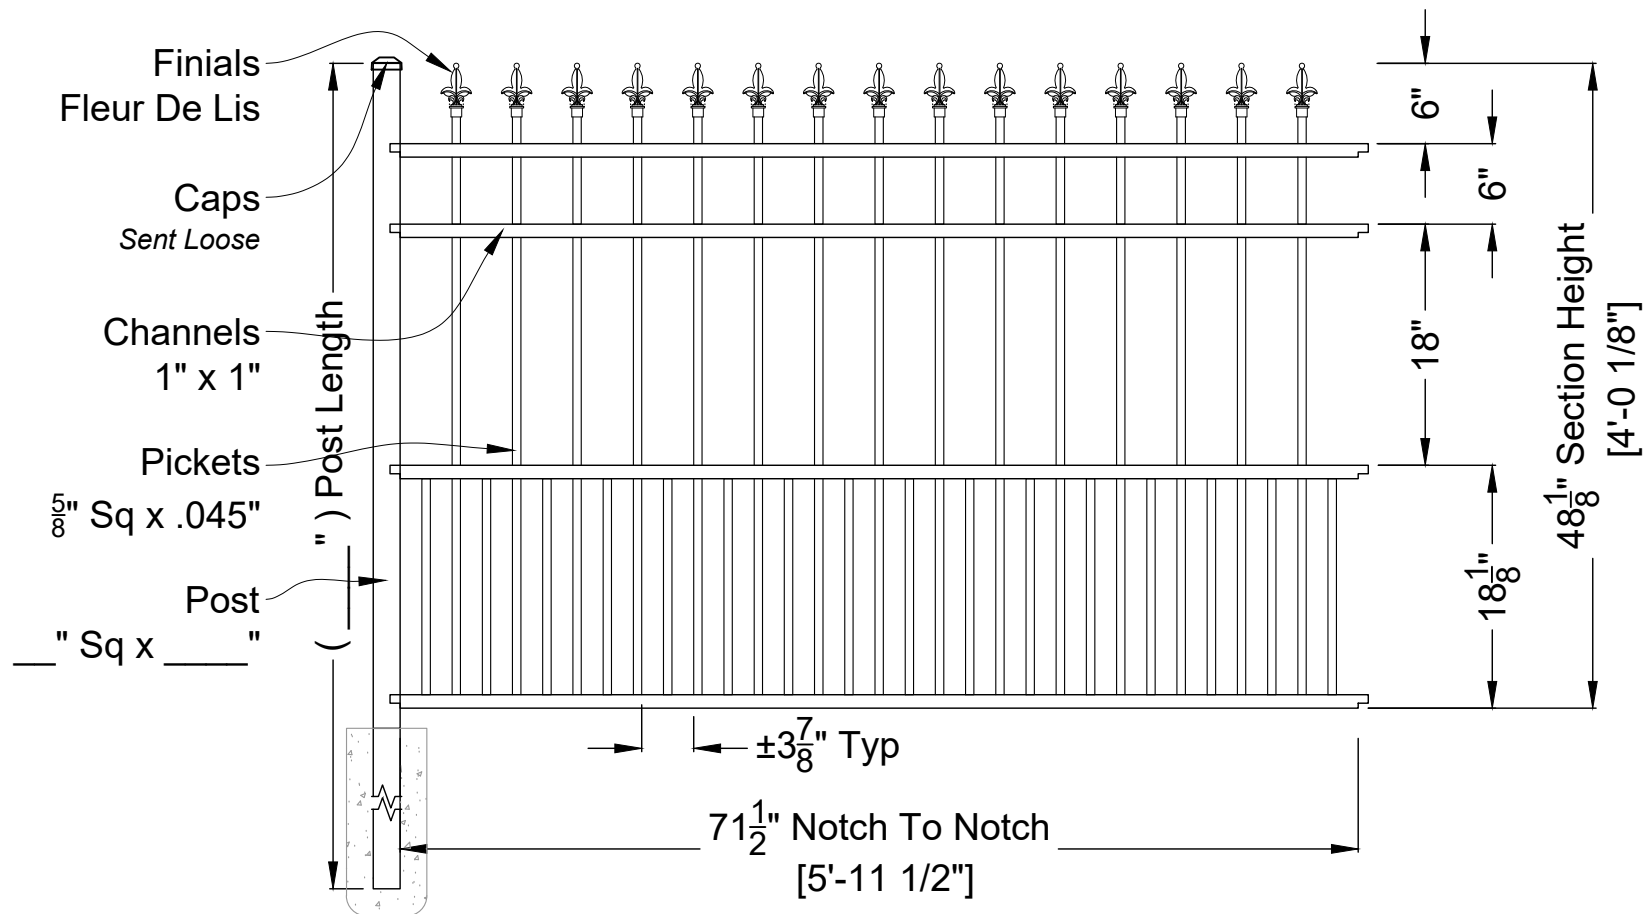

ABIGAIL 4 RAIL RESIDENTIAL
Fence Panel: 48"H X 6"W - Smooth Bottom
ID#: AB48RES4S6SPUP183RDFXXM

ANTEBELLUM
Manufacturing

DO NOT SCALE DRAWING.
FOR DIMENSIONS NOT SHOWN CONTACT PLAN COORDINATOR FOR CLARIFICATION

1120 North Magnolia Ave Ocala, FL 34475
Ph: 352.877.3888
Em: Info@AntebellumMFG.Com


DRAWING NOTES:
Puppy Pickets - 18" High
Finials - Fleur De Lis

Checked By: _____
Drawn By: _____

Order #: CAD Resource
Drawn Date: 1-Nov-23

Customer Signature: _____

Rev 00

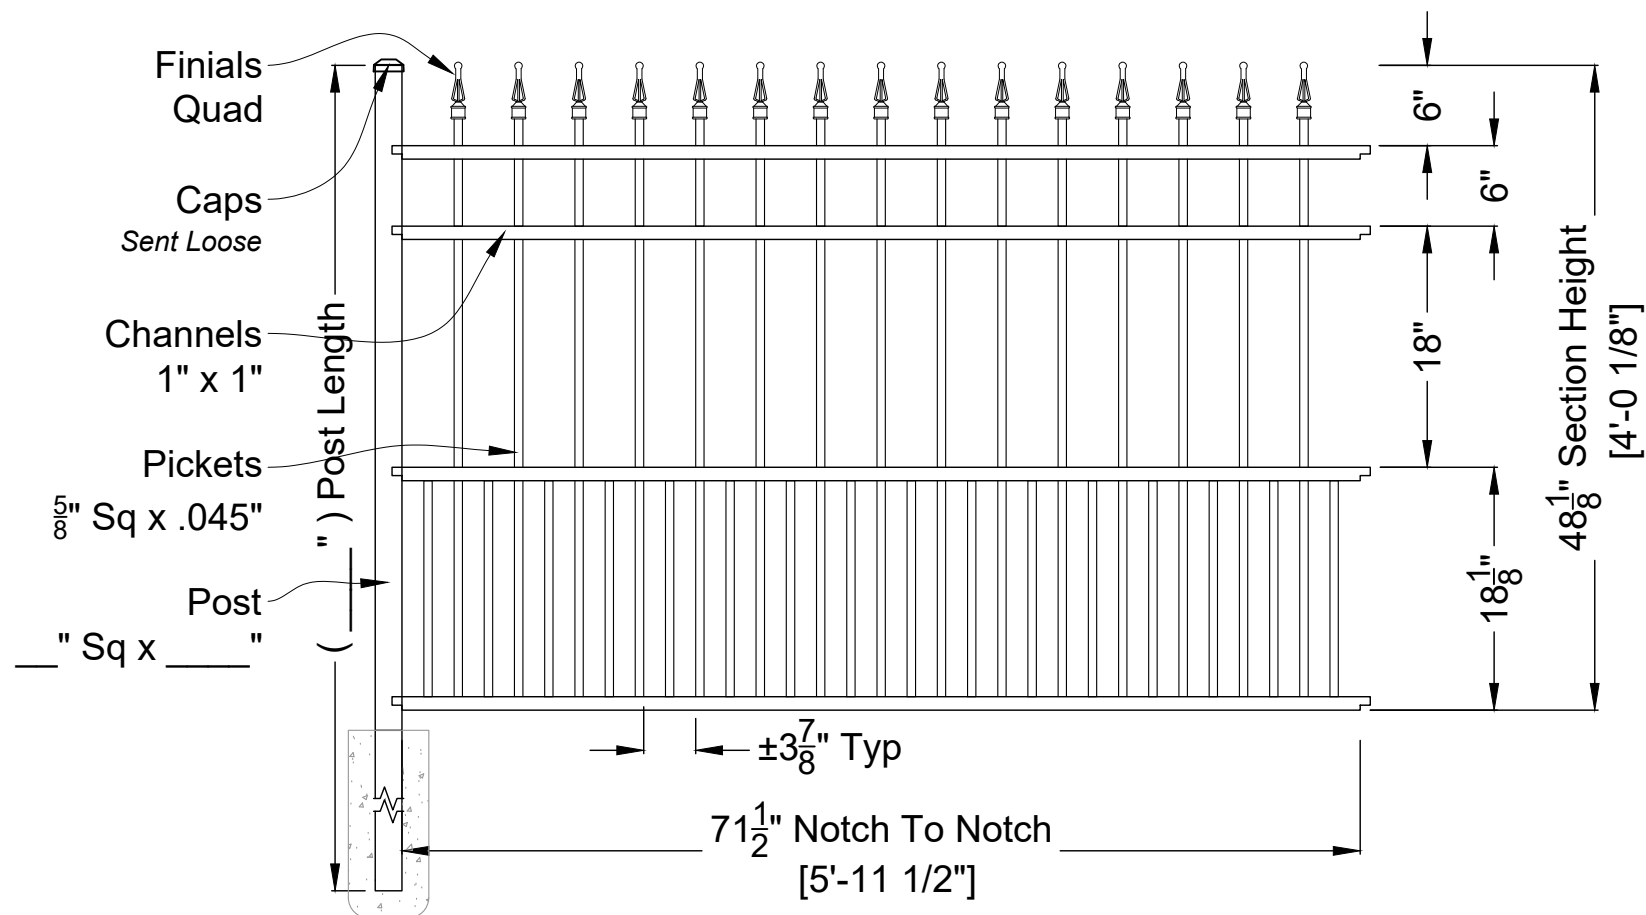

ABIGAIL 4 RAIL RESIDENTIAL
Fence Panel: 48"H X 6"W - Smooth Bottom
ID#: AB48RES4S6SPUP183RDQXXM

ANTEBELLUM
Manufacturing

DO NOT SCALE DRAWING.
FOR DIMENSIONS NOT SHOWN CONTACT PLAN COORDINATOR FOR CLARIFICATION

1120 North Magnolia Ave Ocala, FL 34475
Ph: 352.877.3888
Em: Info@AntebellumMFG.Com

DRAWING NOTES:
Puppy Pickets - 18" High
Finials - Quad

Checked By:


Order #: CAD Resource

Drawn By:

Drawn Date: 1-Nov-23

Customer Signature:

Rev 00

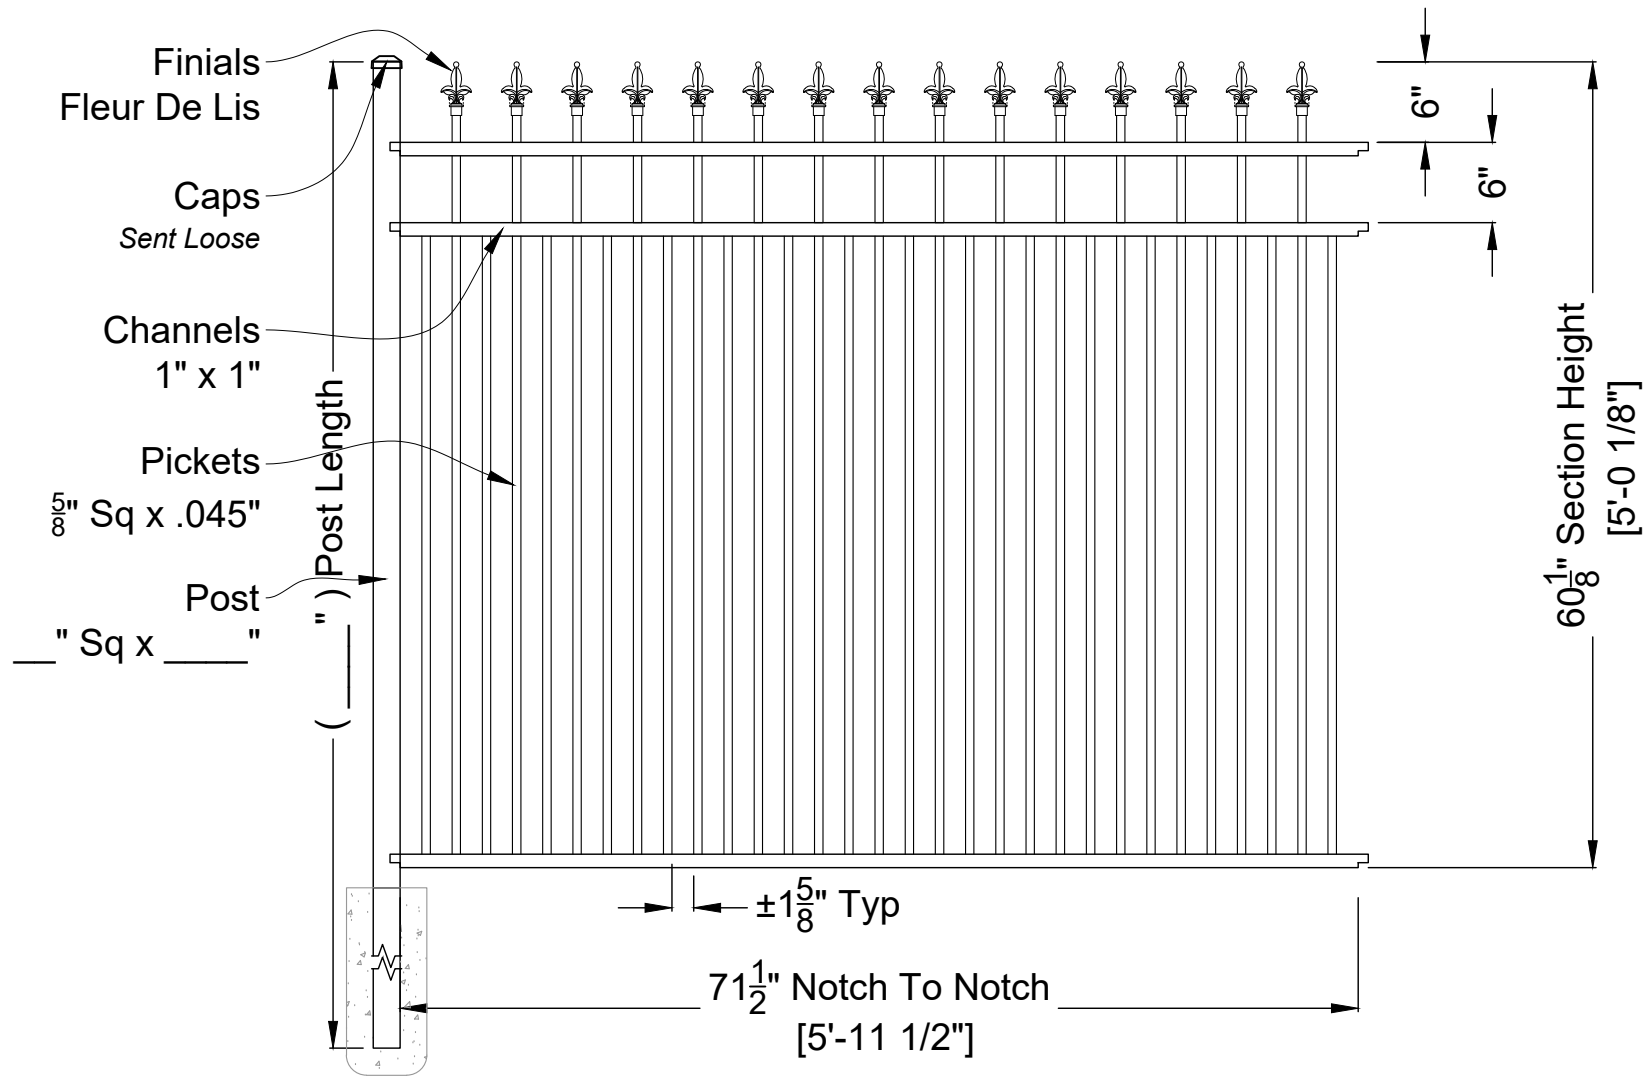

ABIGAIL 3 RAIL RESIDENTIAL
Fence Panel: 60"H X 6"W - Smooth Bottom
ID#: AB60RES3S6SDBL2NDF XXM

ANTEBELLUM
Manufacturing

DO NOT SCALE DRAWING.
FOR DIMENSIONS NOT SHOWN CONTACT PLAN COORDINATOR FOR CLARIFICATION
1120 North Magnolia Ave Ocala, FL 34475
Ph: 352.877.3888
Em: Info@AntebellumMFG.Com


DRAWING NOTES:
Double Pickets - 2nd Rail Down
Finials - Fleur De Lis

Checked By: _____
Drawn By: _____

Order #: CAD Resource
Drawn Date: 1-Nov-23

Customer Signature: _____

Rev 00

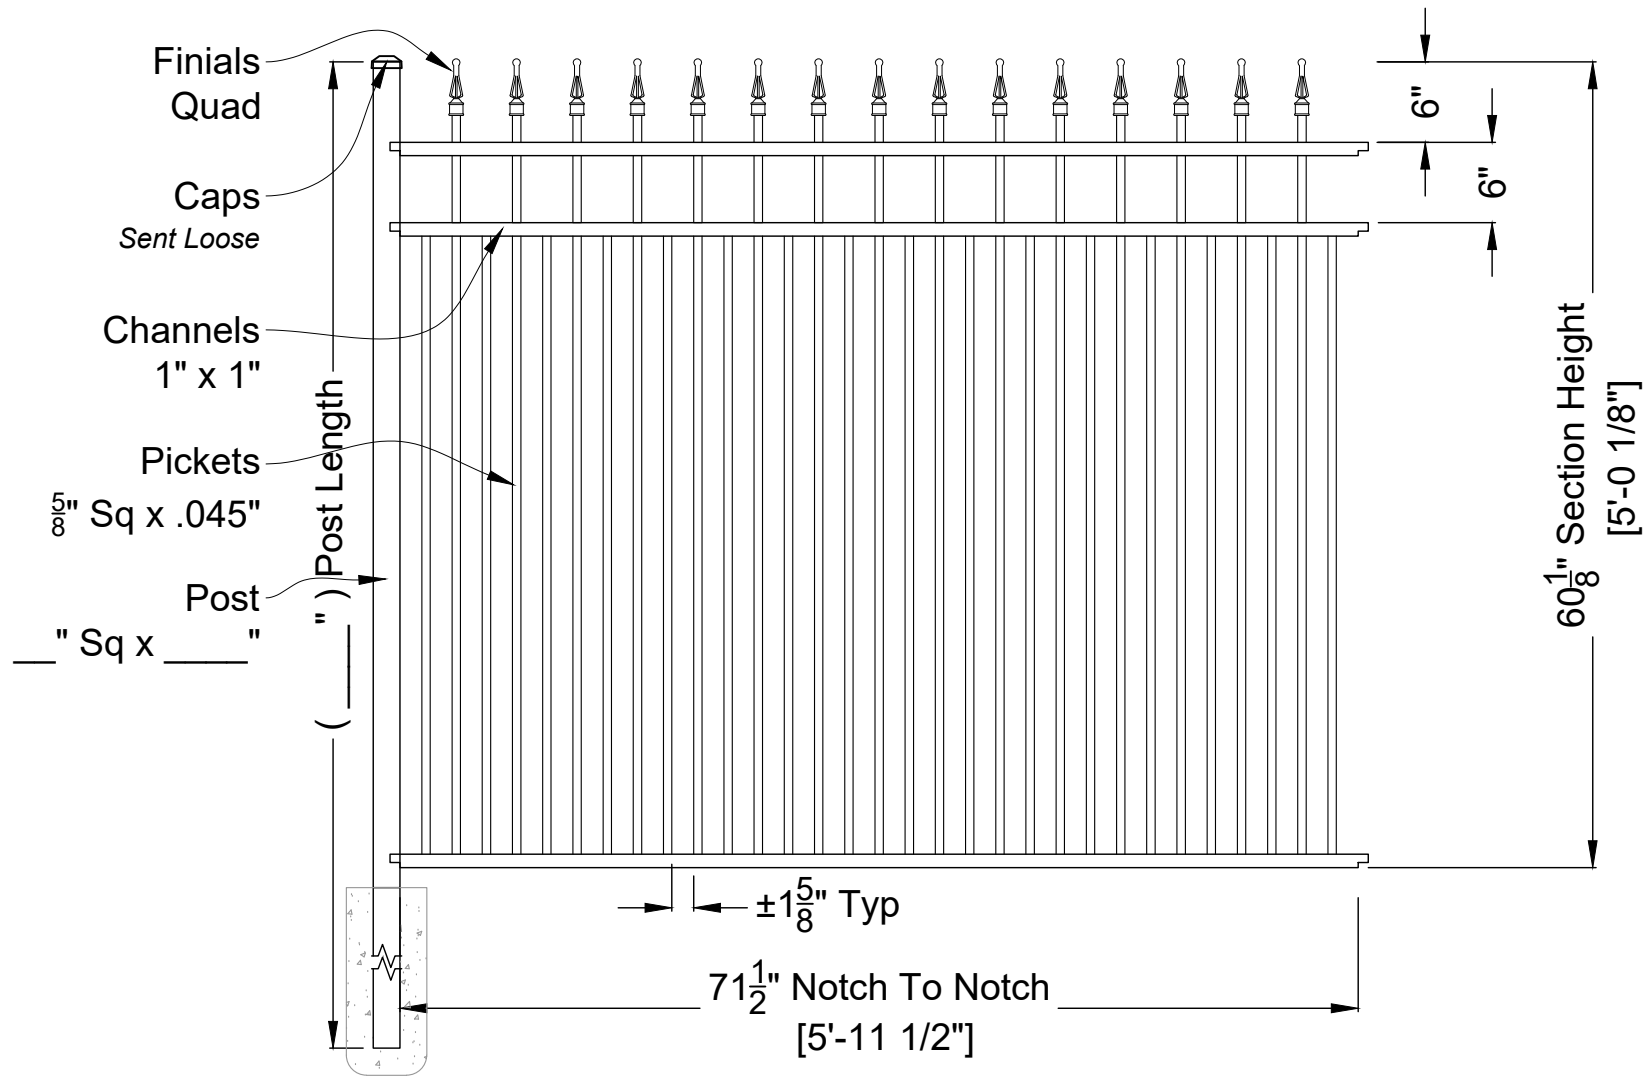

ABIGAIL 3 RAIL RESIDENTIAL
Fence Panel: 60"H X 6'W - Smooth Bottom
ID#: AB60RES3S6SDBL2NDQXXM

ANTEBELLUM
Manufacturing

DO NOT SCALE DRAWING:
FOR DIMENSIONS NOT SHOWN CONTACT PLAN COORDINATOR FOR CLARIFICATION
1120 North Magnolia Ave Ocala, FL 34475
Ph: 352.877.3888
Em: Info@AntebellumMFG.Com

DRAWING NOTES:
Double Pickets - 2nd Rail Down
Finials - Quad

Checked By: _____


Drawn By: _____

Order #: CAD Resource

Drawn Date: 1-Nov-23

Customer Signature: _____

Rev 00

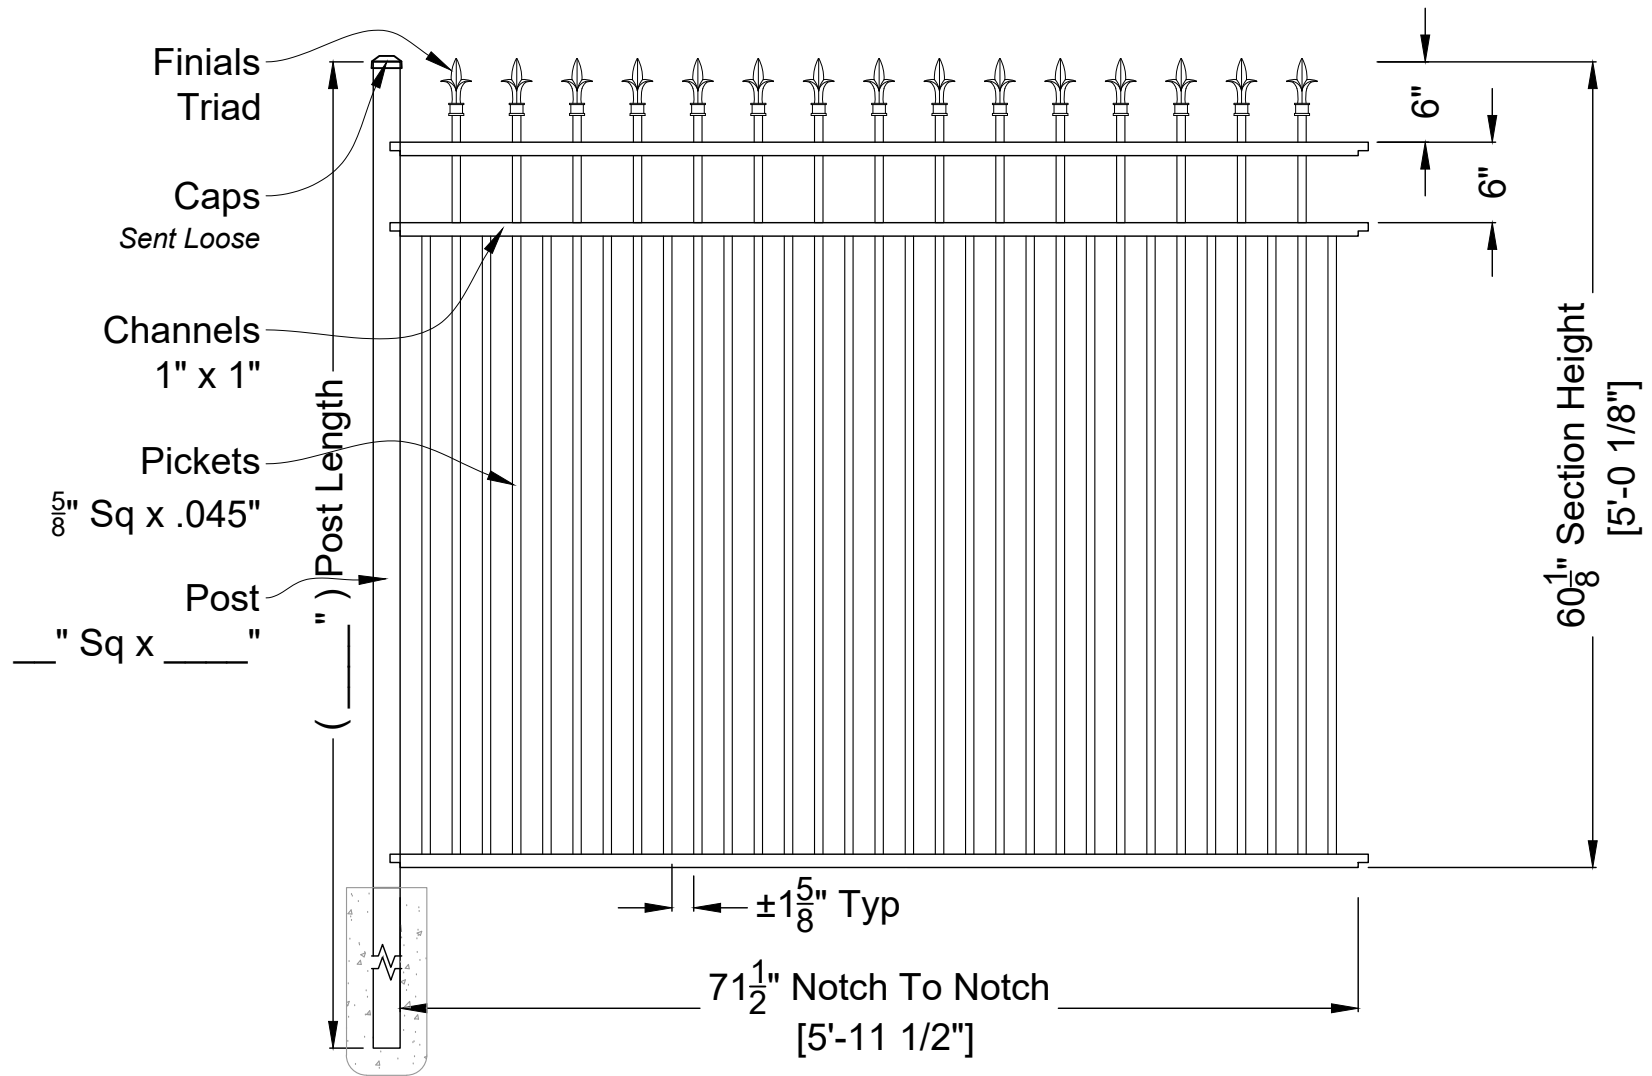

ABIGAIL 3 RAIL RESIDENTIAL
Fence Panel: 60"H X 6'W - Smooth Bottom
ID#: AB60RES3S6SDBL2NDTXXM

ANTEBELLUM
Manufacturing

DO NOT SCALE DRAWING.
FOR DIMENSIONS NOT SHOWN CONTACT PLAN COORDINATOR FOR CLARIFICATION
1120 North Magnolia Ave Ocala, FL 34475
Ph: 352.877.3888
Em: Info@AntebellumMFG.Com

DRAWING NOTES:
Double Pickets - 2nd Rail Down
Finials - Triad

Checked By:


Order #: CAD Resource

Drawn By:

Drawn Date: 1-Nov-23

Customer Signature:

Rev 00

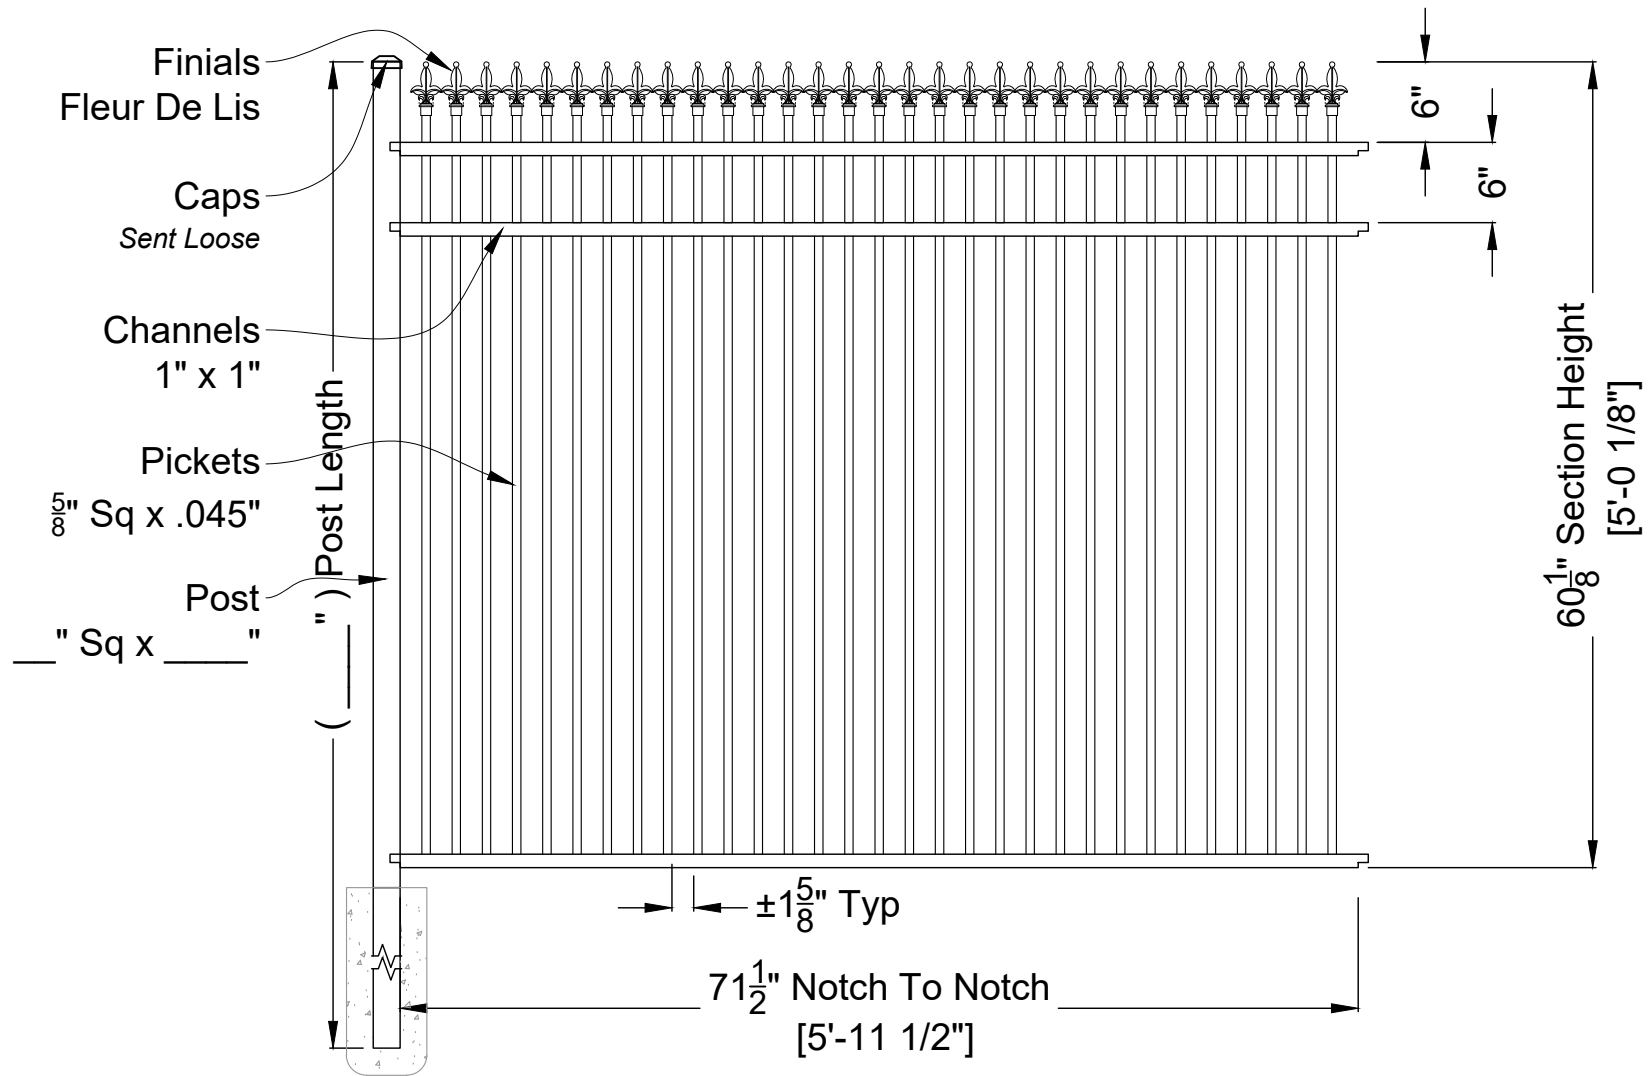

ABIGAIL 3 RAIL RESIDENTIAL
 Fence Panel: 60"H X 6"W - Smooth Bottom
 ID#: AB60RES3S6SDBLFULLFXM

ANTEBELLUM
 Manufacturing
DO NOT SCALE DRAWING:
 FOR DIMENSIONS NOT SHOWN CONTACT PLAN COORDINATOR FOR CLARIFICATION
 1120 North Magnolia Ave Ocala, FL 34475
 Ph: 352.877.3888
 Em: Info@AntebellumMFG.Com


DRAWING NOTES:
 Double Pickets - 2nd Rail Down
 Finials - Fleur De Lis

Checked By: _____
 Drawn By: _____

Order #: CAD Resource
 Drawn Date: 1-Nov-23

Customer Signature: _____

Rev 00

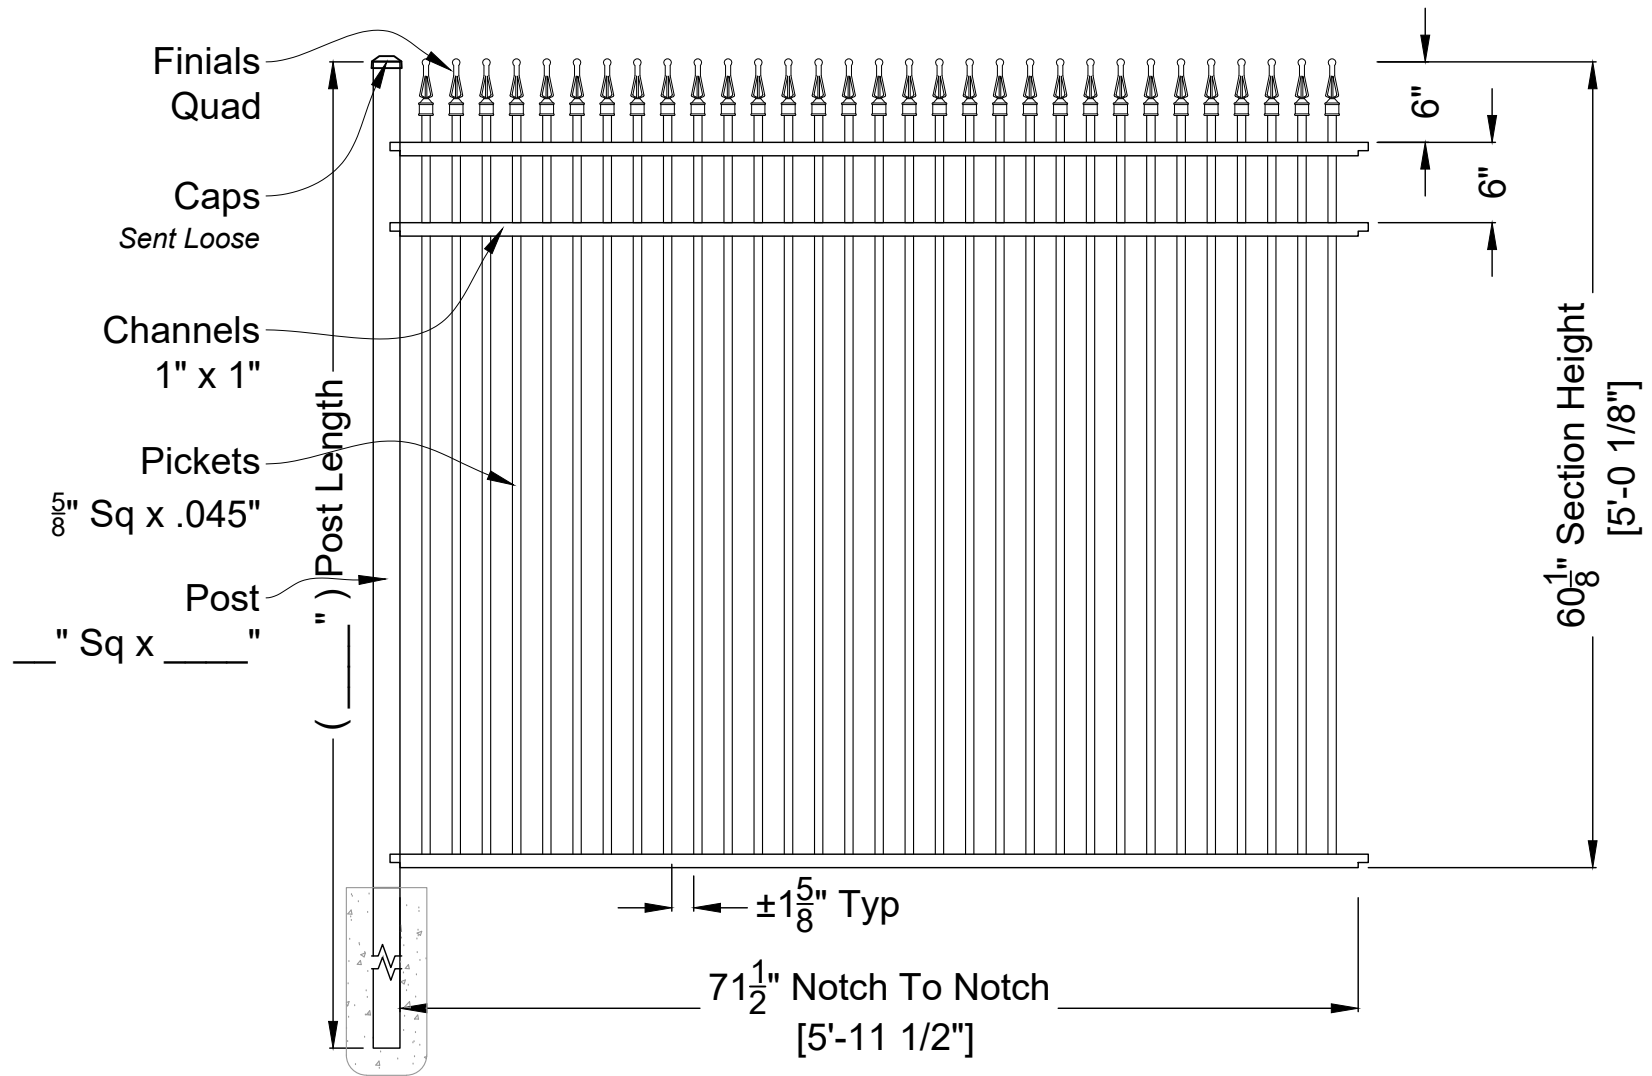

ABIGAIL 3 RAIL RESIDENTIAL
Fence Panel: 60"H X 6'W - Smooth Bottom
ID#: AB60RES3S6SDBLFULLQXXM

ANTEBELLUM
Manufacturing

DO NOT SCALE DRAWING:
FOR DIMENSIONS NOT SHOWN CONTACT PLAN COORDINATOR FOR CLARIFICATION
1120 North Magnolia Ave Ocala, FL 34475
Ph: 352.877.3888
Em: Info@AntebellumMFG.Com

DRAWING NOTES:
Double Pickets - 2nd Rail Down
Finials - Quad

Checked By: _____


Drawn By: _____

Order #: CAD Resource

Drawn Date: 1-Nov-23

Customer Signature: _____

Rev 00

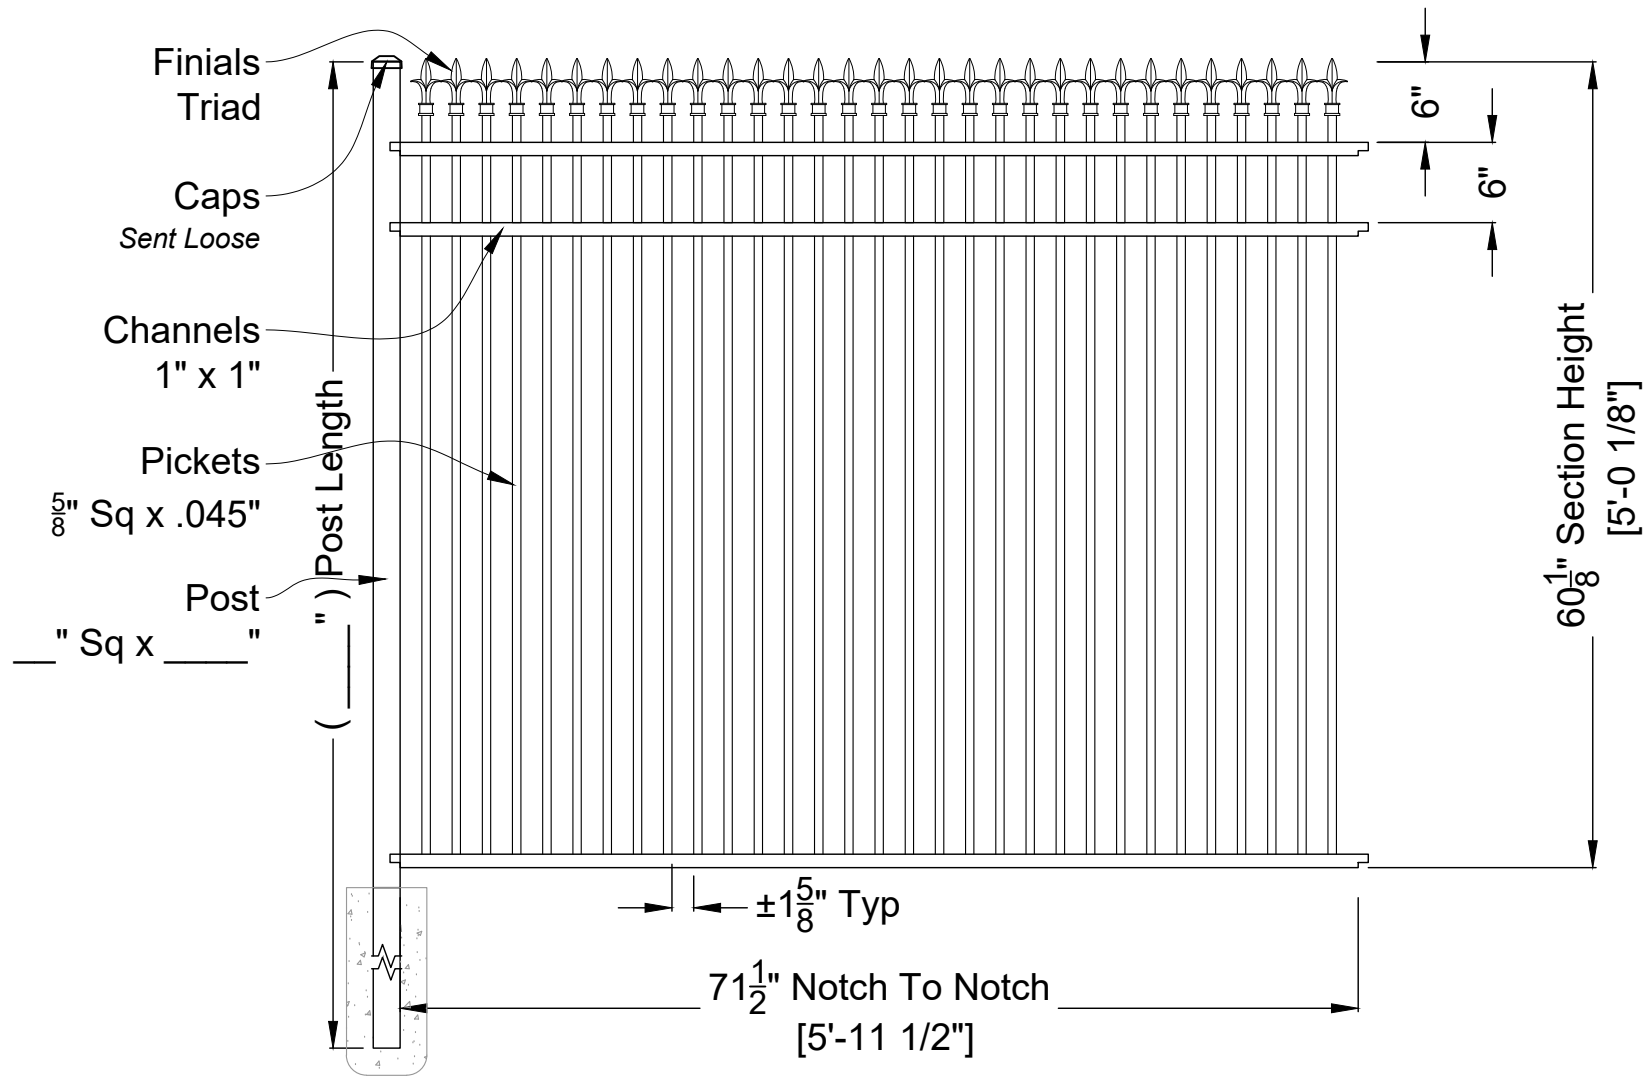

ABIGAIL 3 RAIL RESIDENTIAL
Fence Panel: 60"H X 6"W - Smooth Bottom
ID#: AB60RES3S6SDBLFULLTXXM

ANTEBELLUM
Manufacturing

DO NOT SCALE DRAWING.
FOR DIMENSIONS NOT SHOWN CONTACT PLAN COORDINATOR FOR CLARIFICATION

1120 North Magnolia Ave Ocala, FL 34475

Ph: 352.877.3888

Em: Info@AntebellumMFG.Com

DRAWING NOTES:

Double Pickets - 2nd Rail Down

Finials - Triad

Checked By: _____


Drawn By: _____

Order #: CAD Resource

Drawn Date: 1-Nov-23

Customer Signature: _____

Rev 00

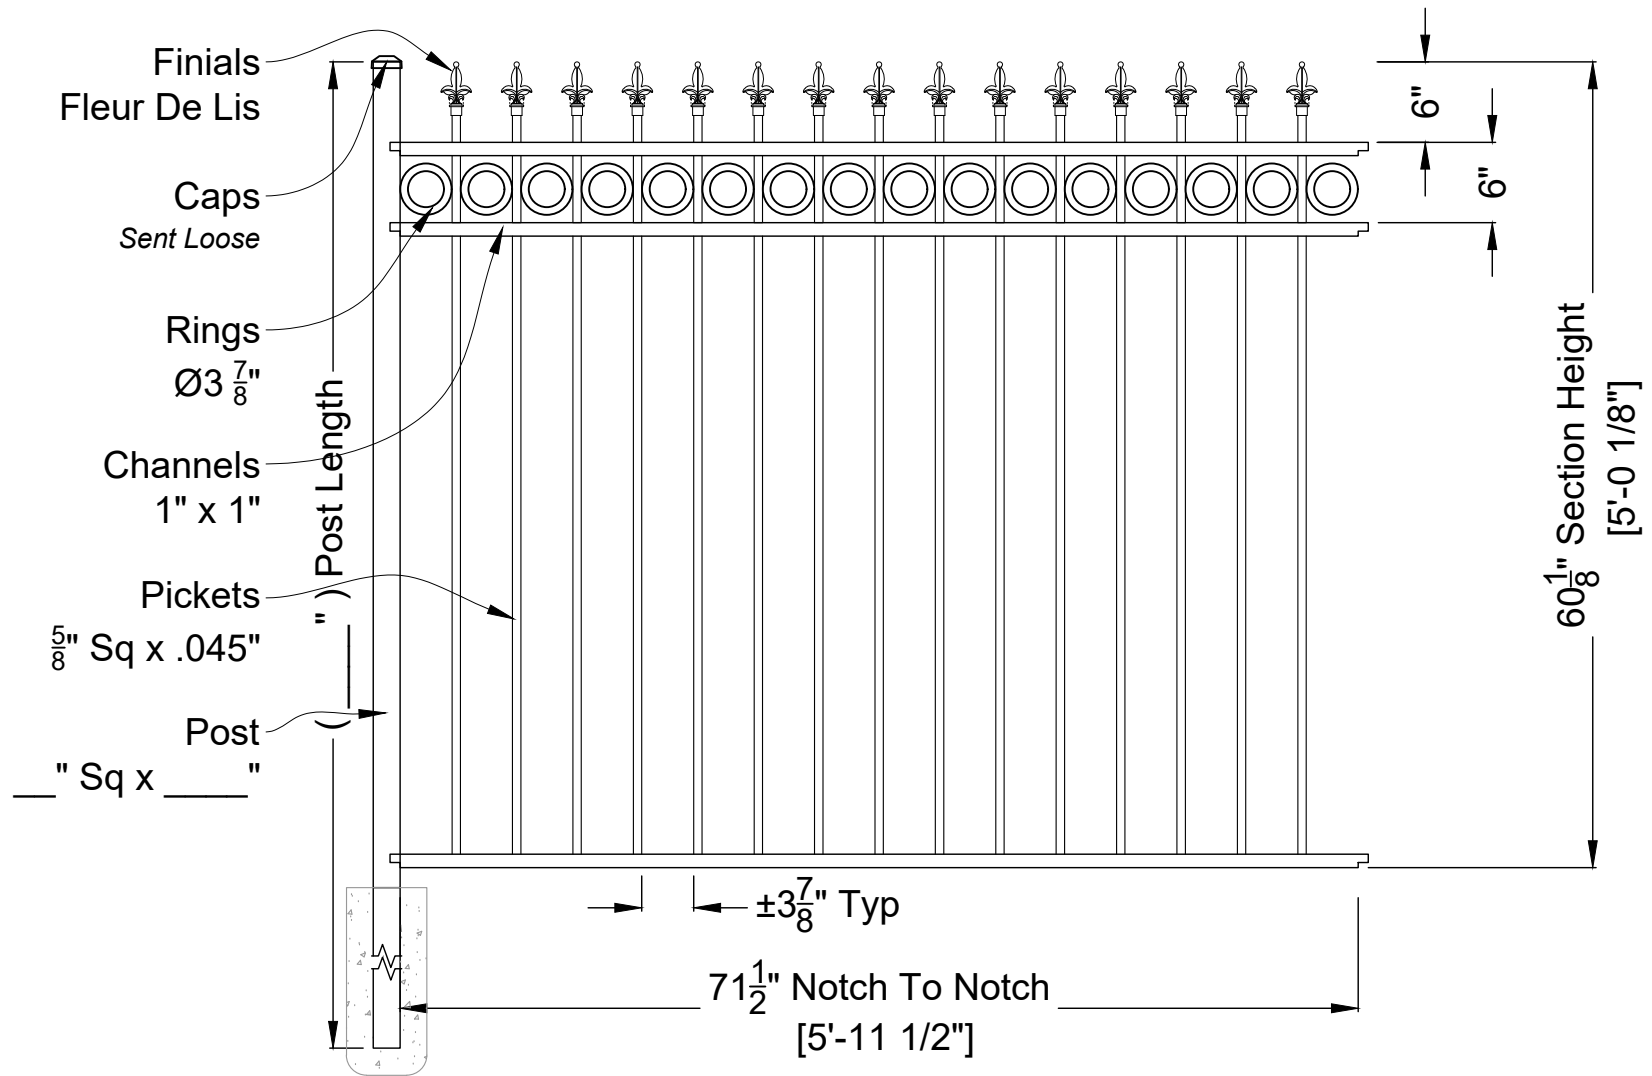

ABIGAIL 3 RAIL RESIDENTIAL
Fence Panel: 60"H X 6"W - Smooth Bottom
ID#: AB60RES3S6SSFULL FRXM

ANTEBELLUM
Manufacturing

DO NOT SCALE DRAWING.
FOR DIMENSIONS NOT SHOWN CONTACT PLAN COORDINATOR FOR CLARIFICATION
1120 North Magnolia Ave Ocala, FL 34475
Ph: 352.877.3888
Em: Info@AntebellumMFG.Com


DRAWING NOTES:
Finials - Fleur De Lis
Rings - Top

Checked By: _____
Drawn By: _____

Order #: CAD Resource
Drawn Date: 1-Nov-23

Customer Signature: _____

Rev 00

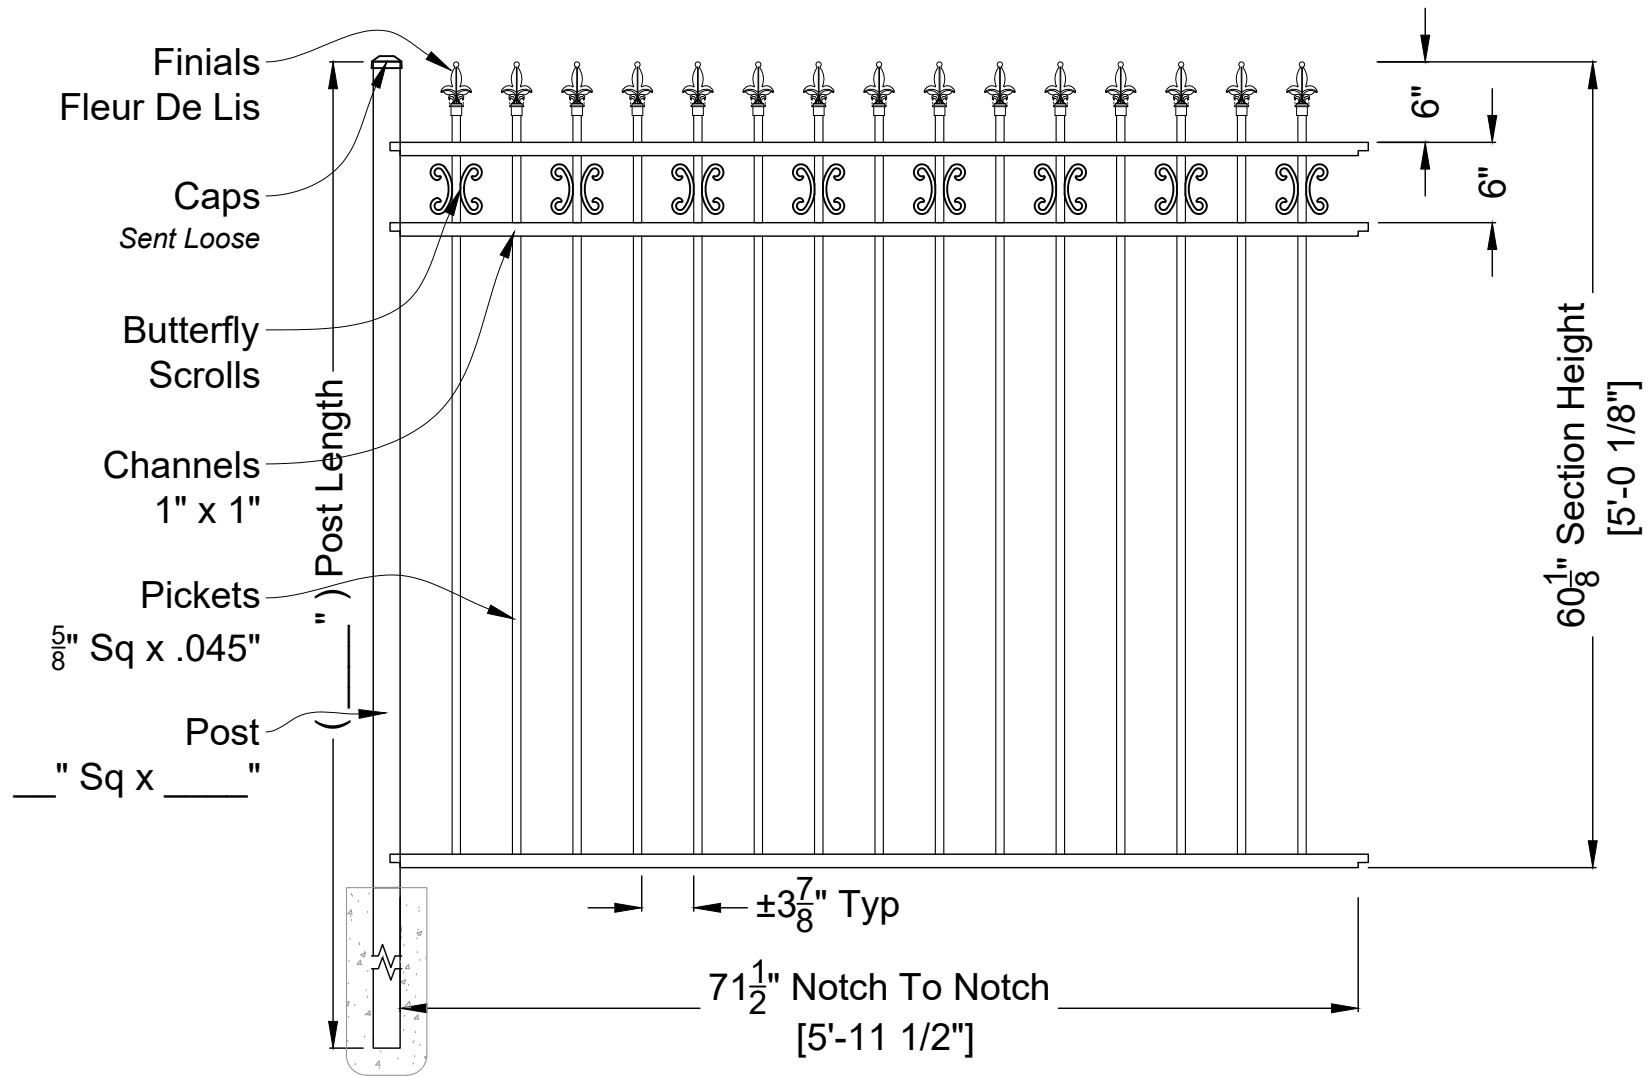

ABIGAIL 3 RAIL RESIDENTIAL
Fence Panel: 60"H X 6"W - Smooth Bottom
ID#: AB60RES3S6SSFULLFXBM

ANTEBELLUM
Manufacturing

DO NOT SCALE DRAWING:
FOR DIMENSIONS NOT SHOWN CONTACT PLAN COORDINATOR FOR CLARIFICATION
1120 North Magnolia Ave Ocala, FL 34475
Ph: 352.877.3888
Em: Info@AntebellumMFG.Com


DRAWING NOTES:
Finials - Fleur De Lis
Butterfly Scrolls - Every Other Picket

Checked By: _____
Drawn By: _____

Order #: CAD Resource
Drawn Date: 1-Nov-23

Customer Signature: _____

Rev 00

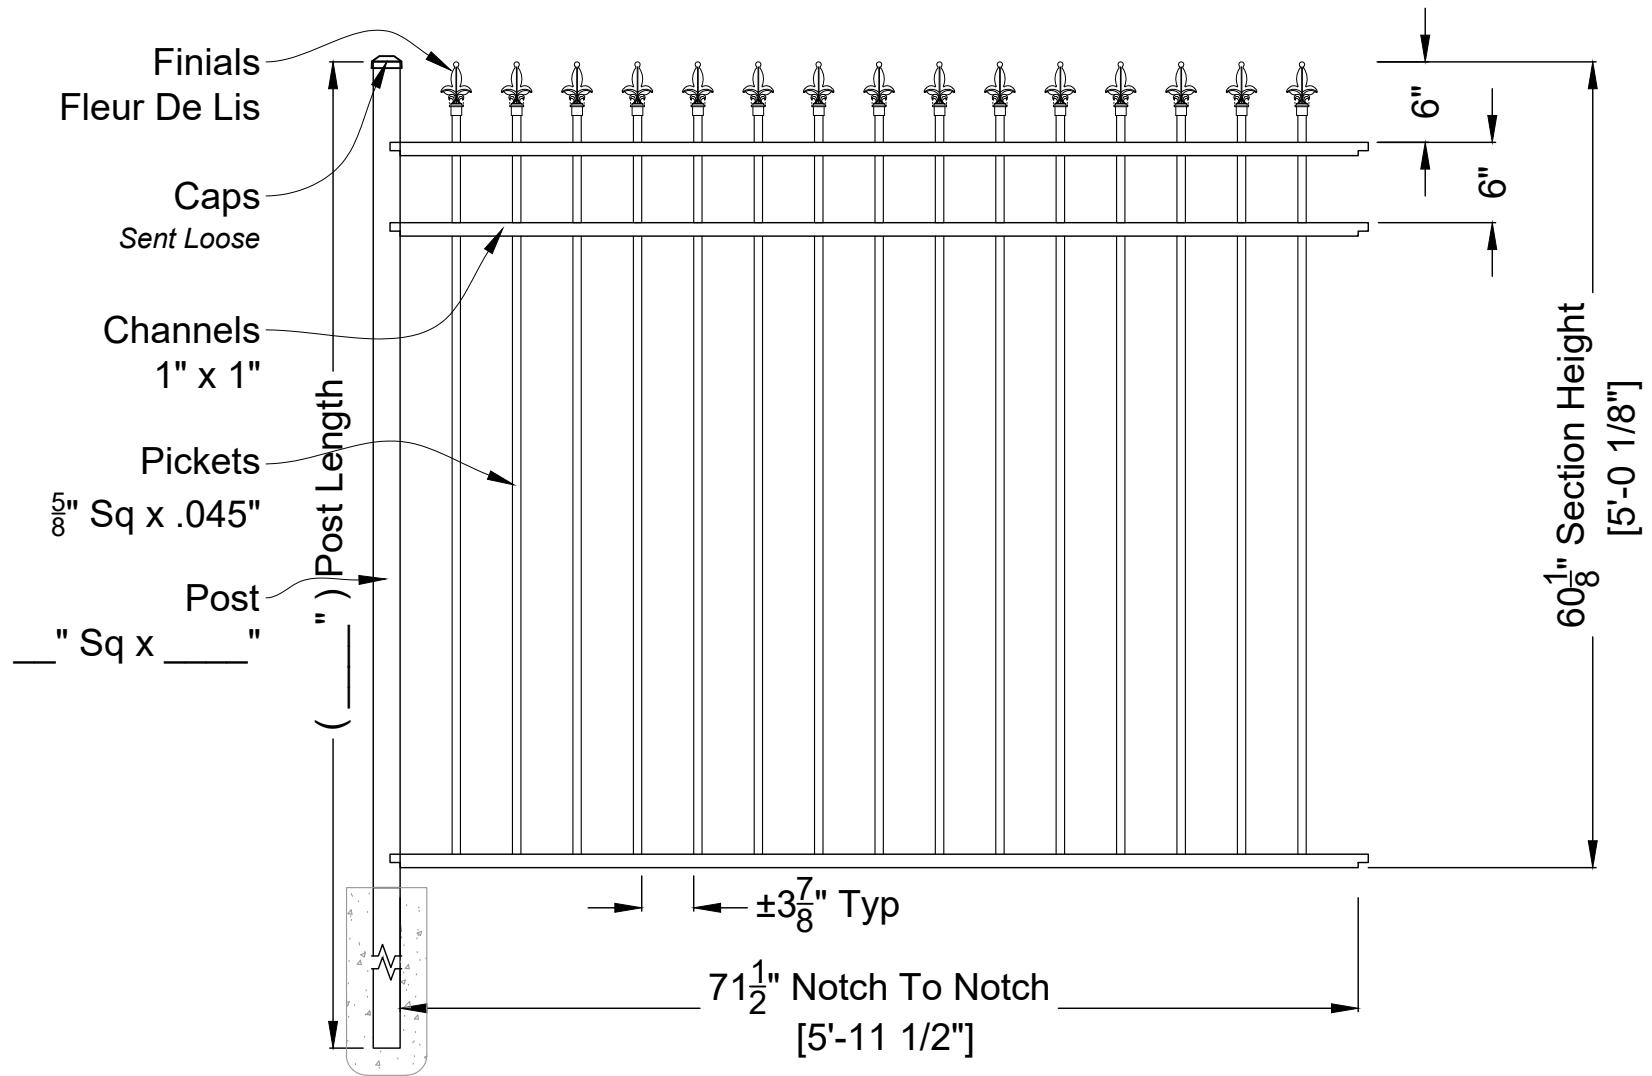

ABIGAIL 3 RAIL RESIDENTIAL
Fence Panel: 60"H X 6'W - Smooth Bottom
ID#: AB60RES3S6SSFULL FXXM

ANTEBELLUM
Manufacturing

DO NOT SCALE DRAWING.
FOR DIMENSIONS NOT SHOWN CONTACT PLAN COORDINATOR FOR CLARIFICATION

1120 North Magnolia Ave Ocala, FL 34475

Ph: 352.877.3888

Em: Info@AntebellumMFG.Com

DRAWING NOTES:
Finials - Fleur De Lis

Checked By: _____


Drawn By: _____

Order #: CAD Resource

Drawn Date: 23-Aug-23

Customer Signature: _____

Rev 00

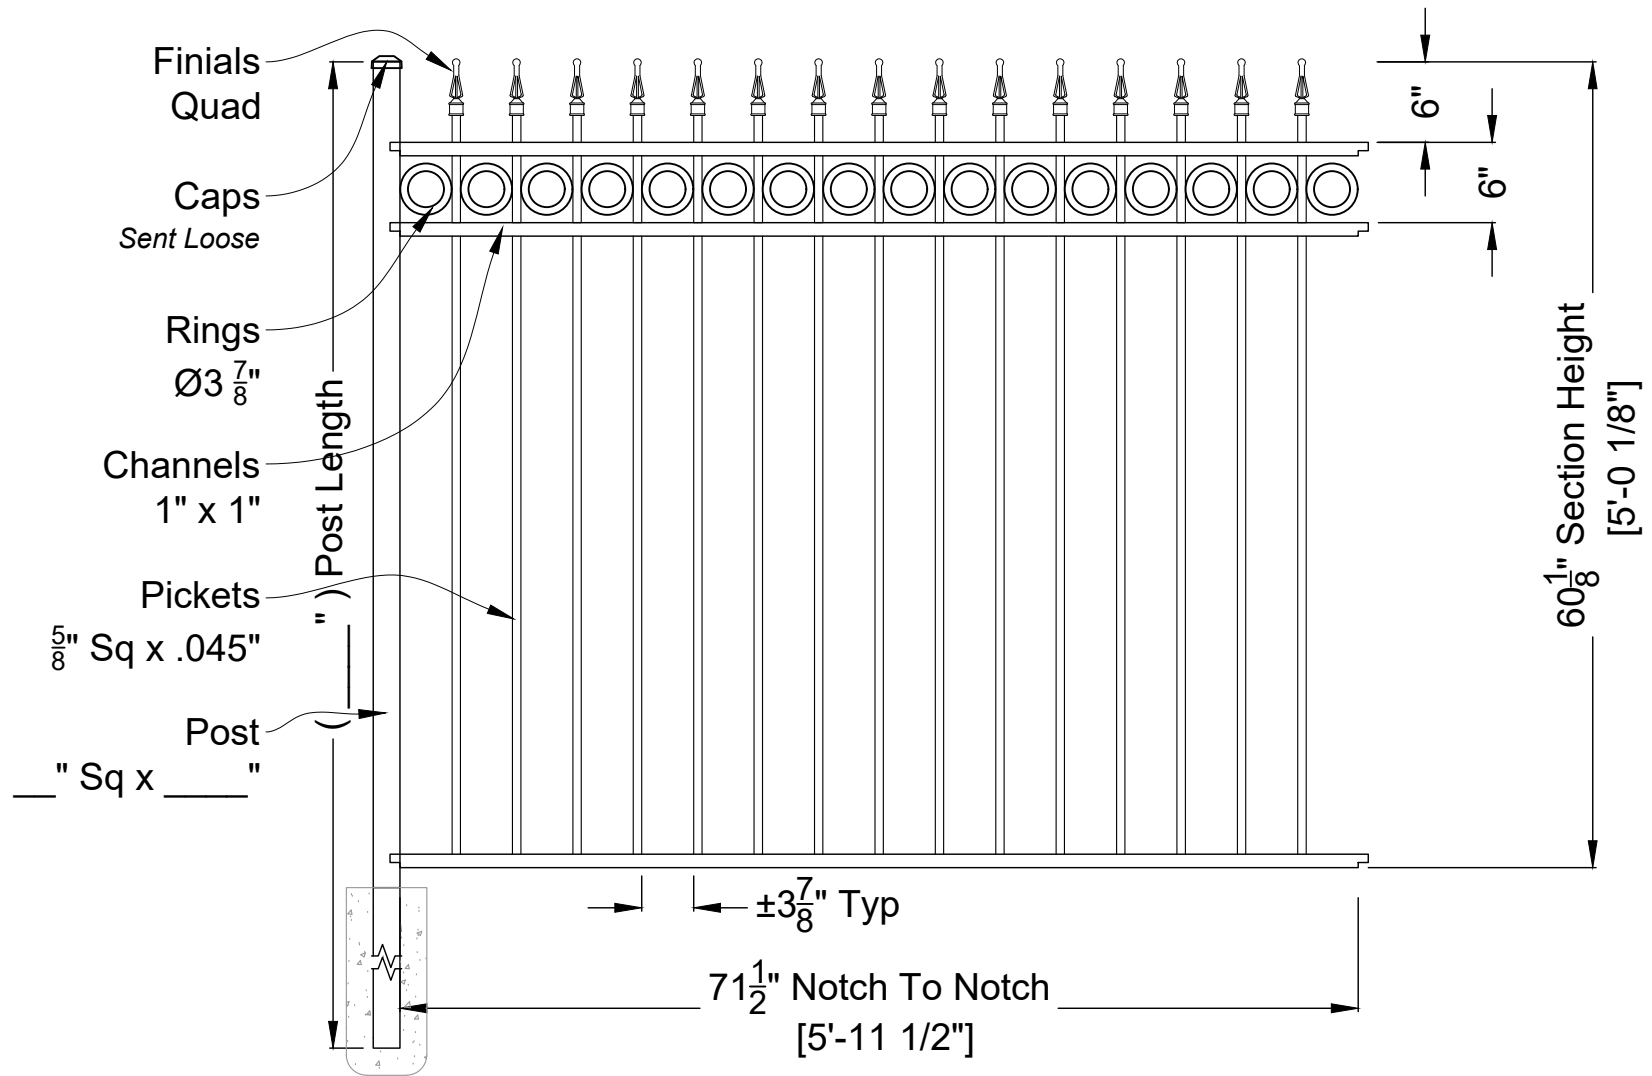

ABIGAIL 3 RAIL RESIDENTIAL
Fence Panel: 60"H X 6"W - Smooth Bottom
ID#: AB60RES3S6SSFULLQRXM

ANTEBELLUM
Manufacturing

DO NOT SCALE DRAWING.
FOR DIMENSIONS NOT SHOWN CONTACT PLAN COORDINATOR FOR CLARIFICATION
1120 North Magnolia Ave Ocala, FL 34475
Ph: 352.877.3888
Em: Info@AntebellumMFG.Com

DRAWING NOTES:

Finials - Quad
Rings - Top

Checked By: _____


Drawn By: _____

Order #: CAD Resource

Drawn Date: 1-Nov-23

Customer Signature: _____

Rev 00

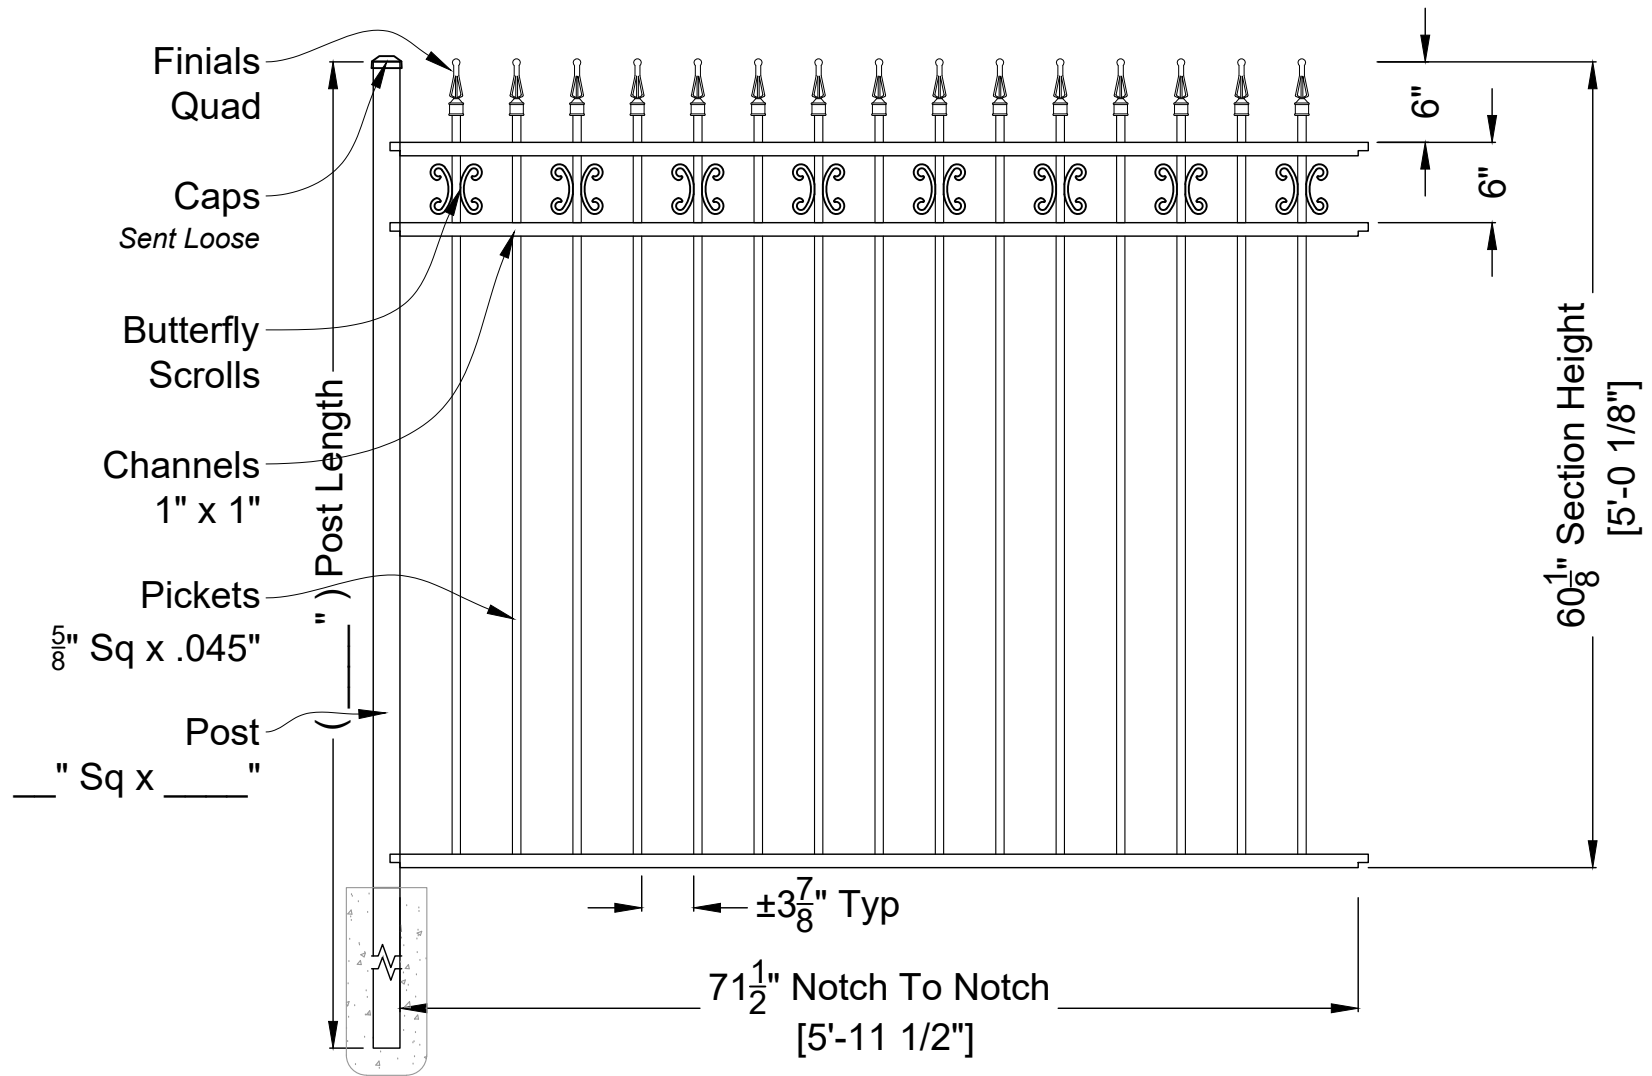

ABIGAIL 3 RAIL RESIDENTIAL
Fence Panel: 60"H X 6"W - Smooth Bottom
ID#: AB60RES3S6SSFULLQXBM



DO NOT SCALE DRAWING.
FOR DIMENSIONS NOT SHOWN CONTACT PLAN COORDINATOR FOR CLARIFICATION
1120 North Magnolia Ave Ocala, FL 34475
Ph: 352.877.3888
Em: Info@AntebellumMFG.Com


DRAWING NOTES:
Finials - Quad
Butterfly Scrolls - Every Other Picket

Checked By: _____
Drawn By: _____

Order #: CAD Resource
Drawn Date: 1-Nov-23

Customer Signature: _____

Rev 00

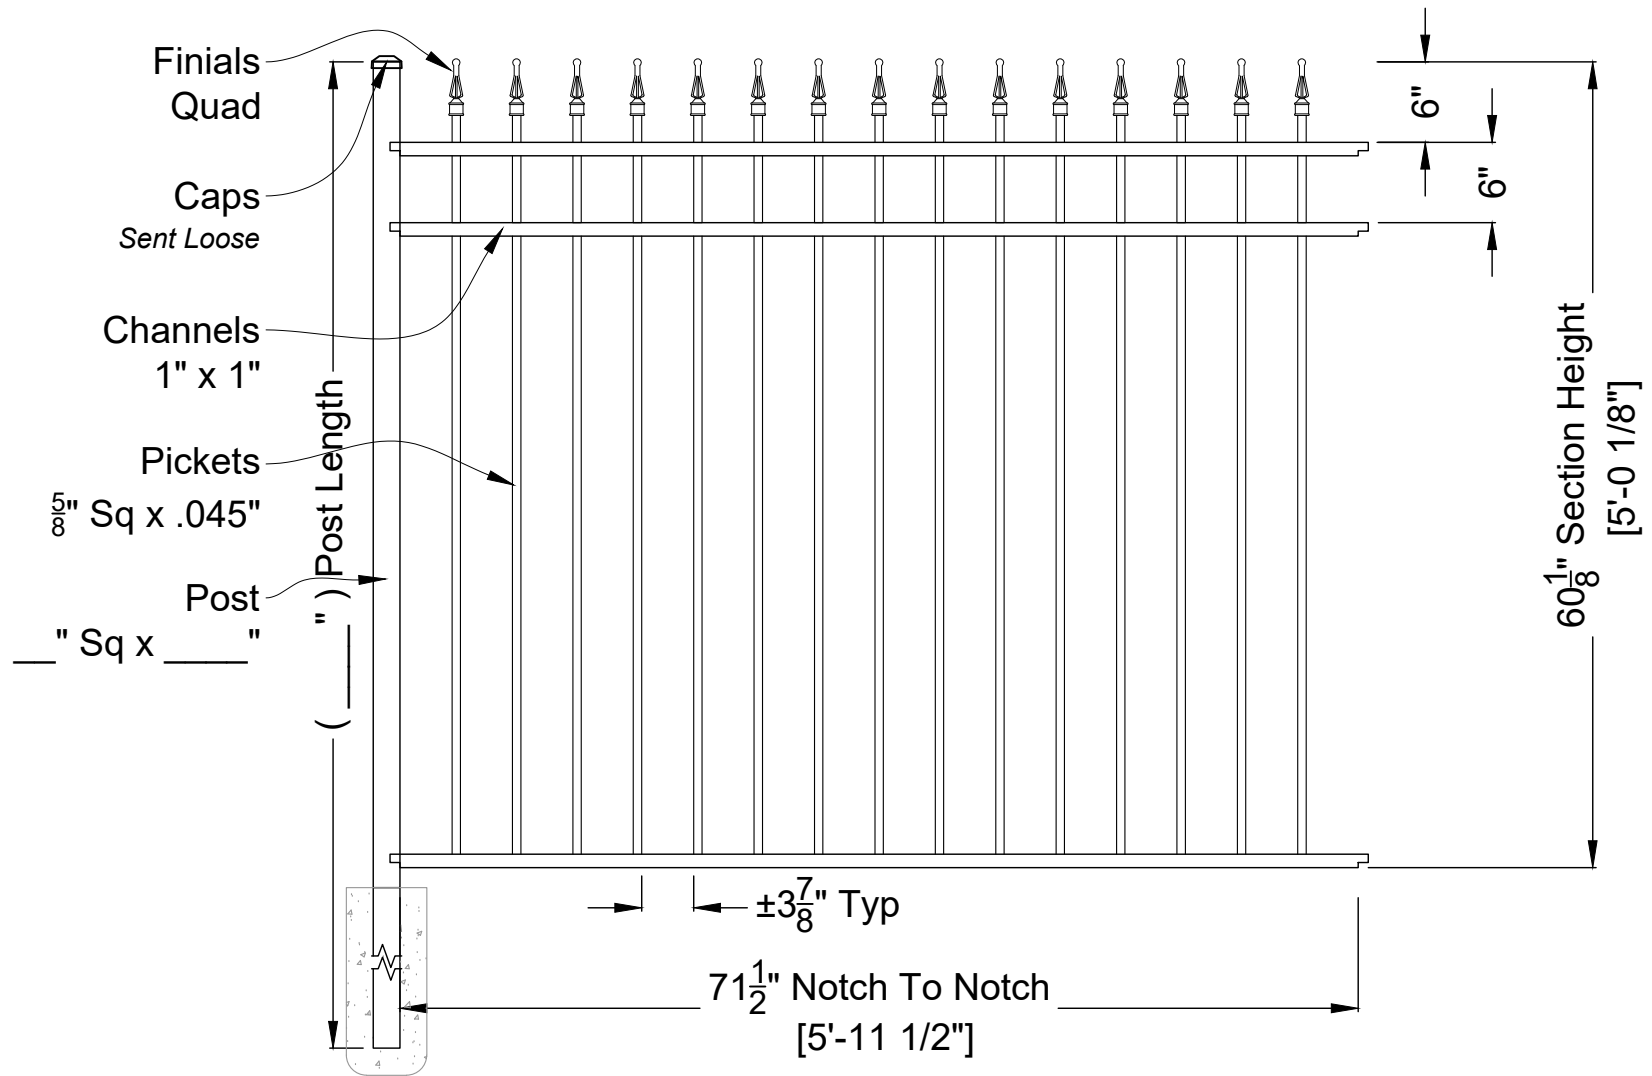

ABIGAIL 3 RAIL RESIDENTIAL
Fence Panel: 60"H X 6'W - Smooth Bottom
ID#: AB60RES3S6SSFULLQXXM

ANTEBELLUM
Manufacturing

DO NOT SCALE DRAWING.
FOR DIMENSIONS NOT SHOWN CONTACT PLAN COORDINATOR FOR CLARIFICATION
1120 North Magnolia Ave Ocala, FL 34475
Ph: 352.877.3888
Em: Info@AntebellumMFG.Com


DRAWING NOTES:
Finials - Quad

Checked By: _____
Drawn By: _____

Order #: CAD Resource
Drawn Date: 23-Aug-23

Customer Signature: _____

Rev 00

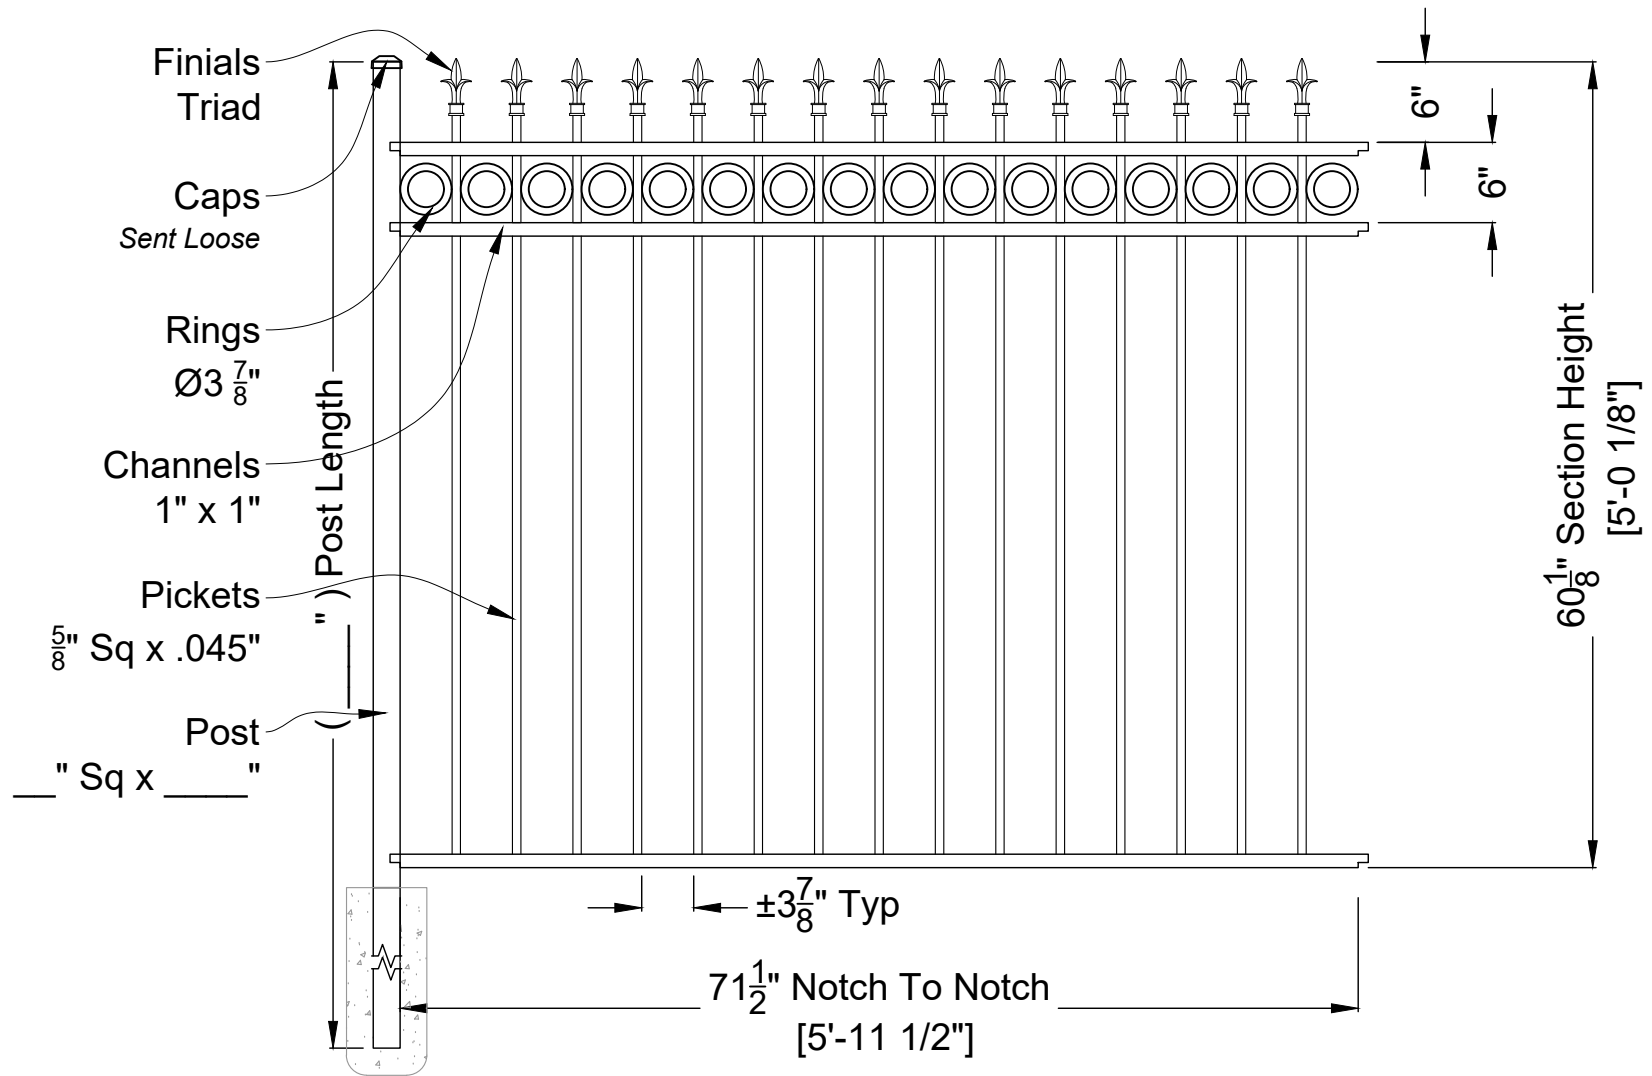

ABIGAIL 3 RAIL RESIDENTIAL
Fence Panel: 60"H X 6"W - Smooth Bottom
ID#: AB60RES3S6SSFULL TRXM

ANTEBELLUM
Manufacturing

DO NOT SCALE DRAWING.
FOR DIMENSIONS NOT SHOWN CONTACT PLAN COORDINATOR FOR CLARIFICATION

1120 North Magnolia Ave Ocala, FL 34475

Ph: 352.877.3888

Em: Info@AntebellumMFG.Com

DRAWING NOTES:

Finials - Triad

Rings - Top

Checked By: _____


Drawn By: _____

Order #: CAD Resource

Drawn Date: 1-Nov-23

Customer Signature: _____

Rev 00

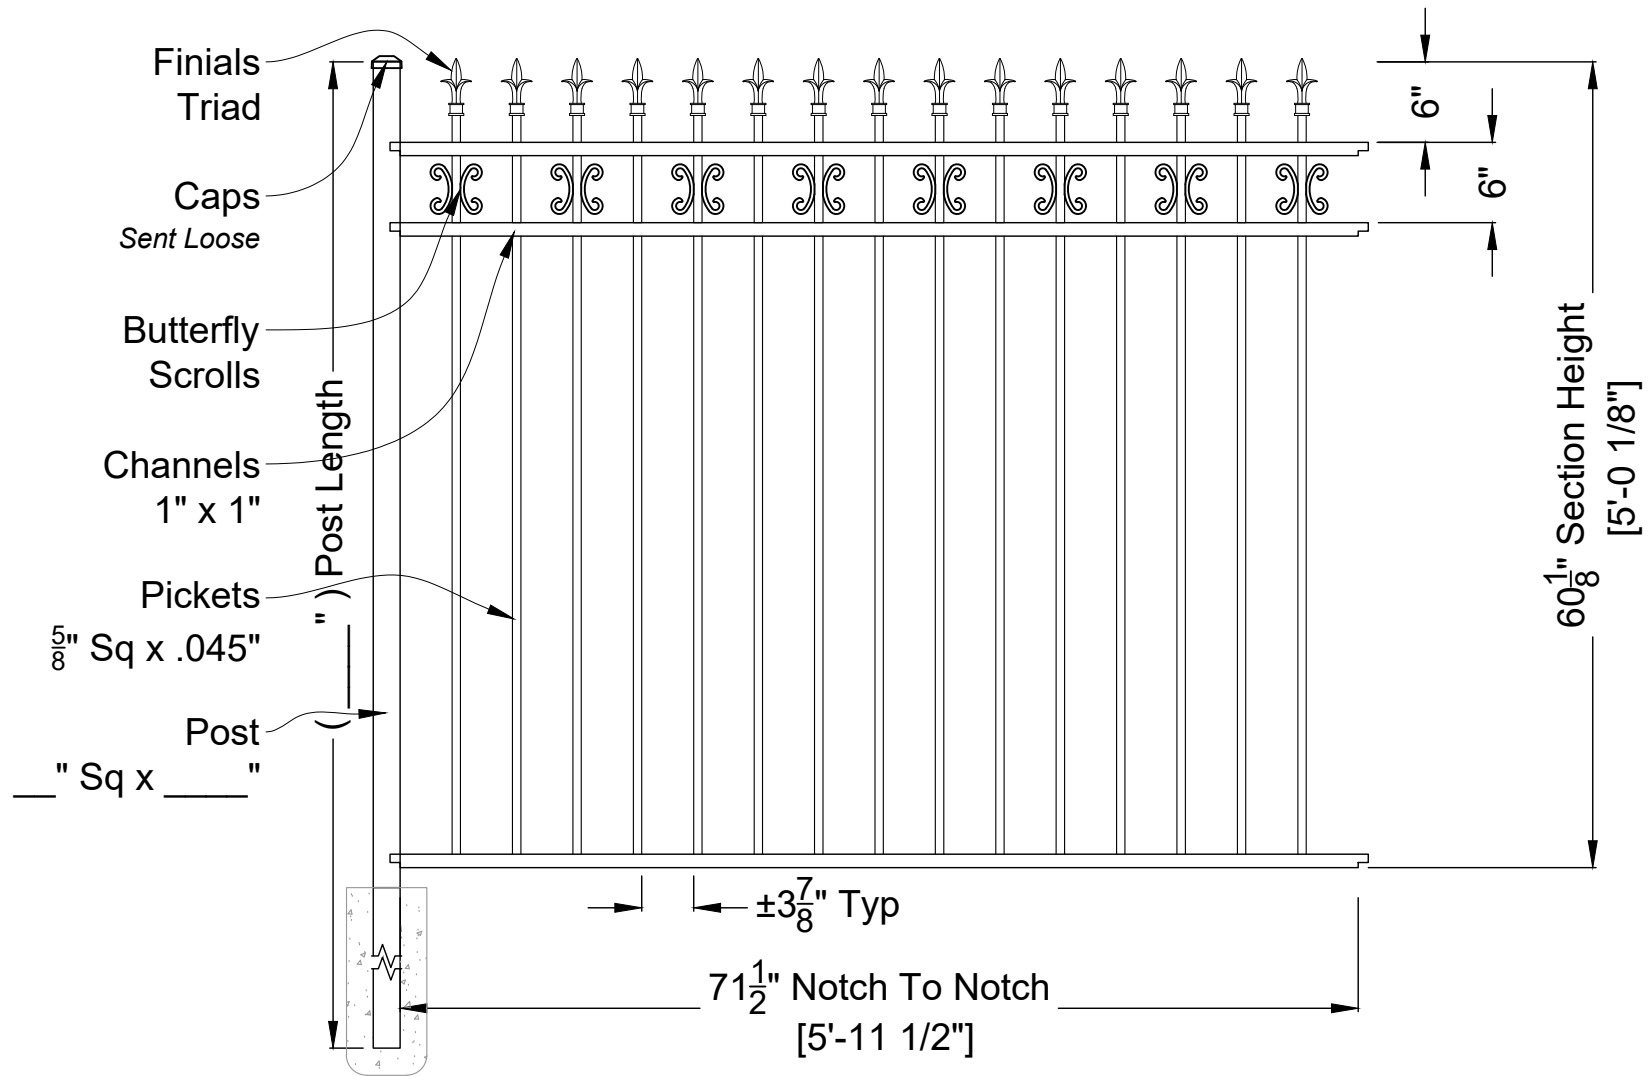

ABIGAIL 3 RAIL RESIDENTIAL
Fence Panel: 60"H X 6"W - Smooth Bottom
ID#: AB60RES3S6SSFULL TXBM

ANTEBELLUM
Manufacturing

DO NOT SCALE DRAWING.
FOR DIMENSIONS NOT SHOWN CONTACT PLAN COORDINATOR FOR CLARIFICATION
1120 North Magnolia Ave Ocala, FL 34475
Ph: 352.877.3888
Em: Info@AntebellumMFG.Com

DRAWING NOTES:

Finials - Triad
Butterfly Scrolls - Every Other Picket

Checked By: _____


Drawn By: _____

Order #: CAD Resource

Drawn Date: 1-Nov-23

Customer Signature: _____

Rev 00

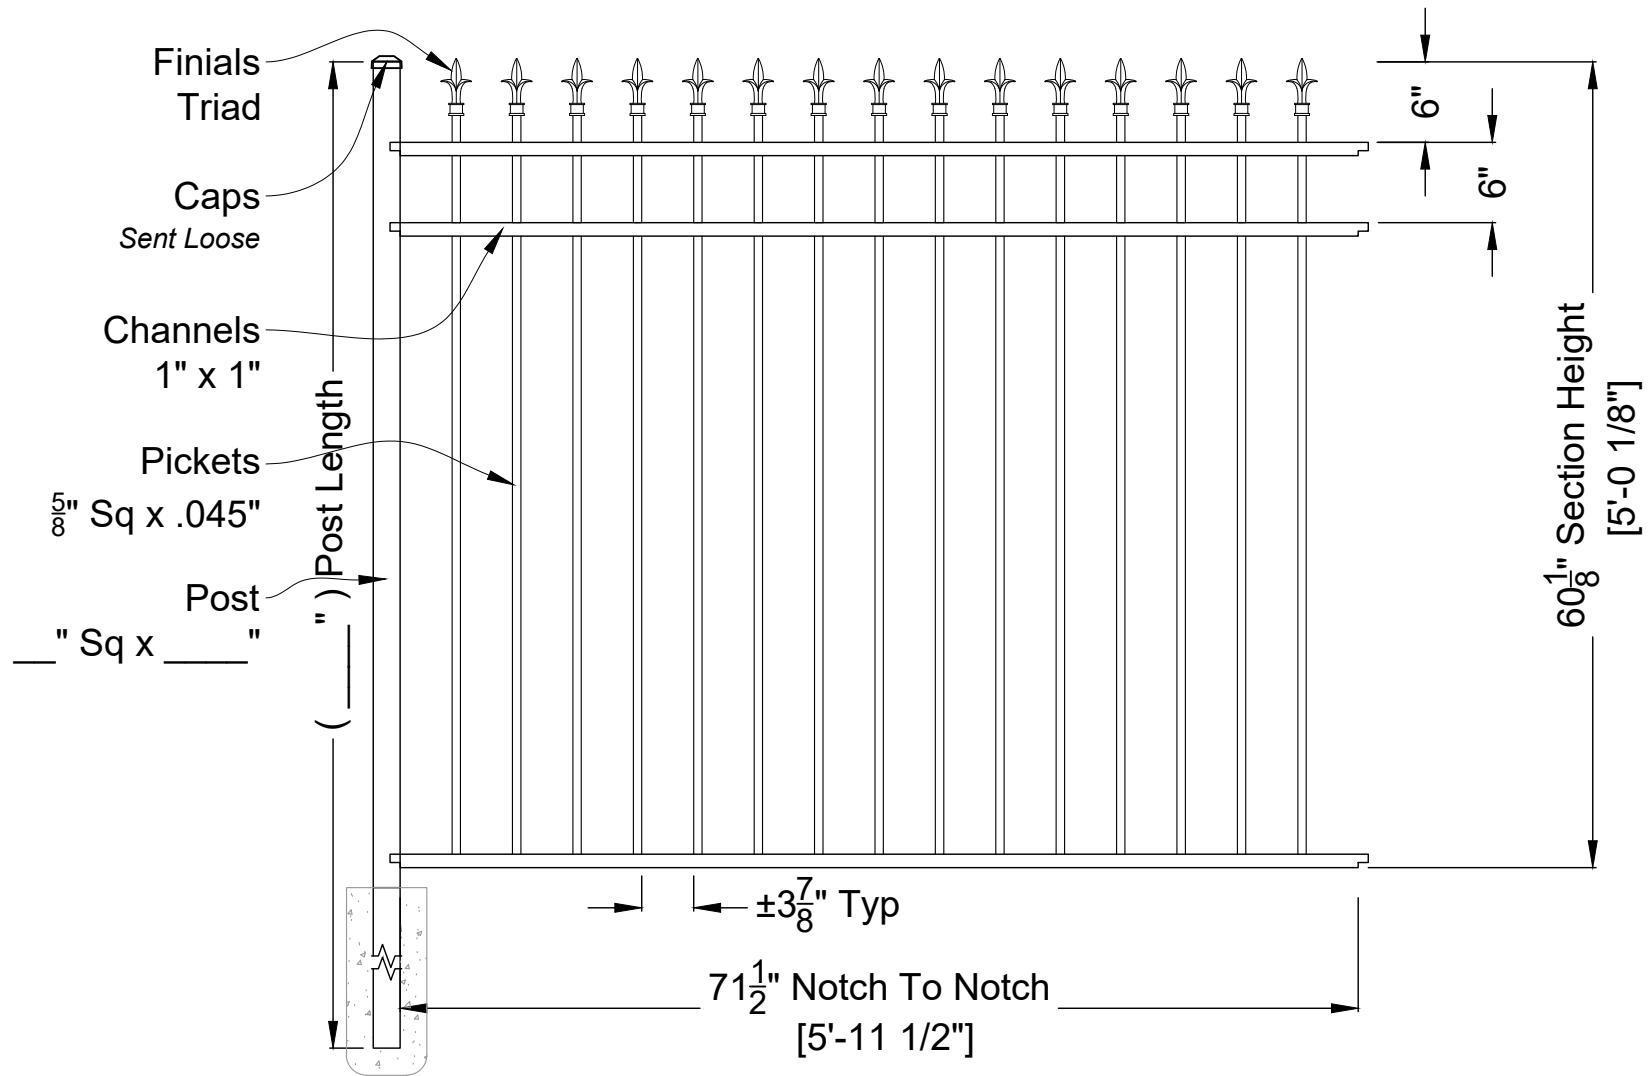

ABIGAIL 3 RAIL RESIDENTIAL
Fence Panel: 60"H X 6'W - Smooth Bottom
ID#: AB60RES3S6SSFULL TXXM

ANTEBELLUM
Manufacturing

DRAWING NOTES:
Finials - Triad


DO NOT SCALE DRAWING.
FOR DIMENSIONS NOT SHOWN CONTACT PLAN COORDINATOR FOR CLARIFICATION
1120 North Magnolia Ave Ocala, FL 34475
Ph: 352.877.3888
Em: Info@AntebellumMFG.Com

Checked By: _____
Drawn By: _____

Order #: CAD Resource
Drawn Date: 23-Aug-23

Customer Signature: _____

Rev 00

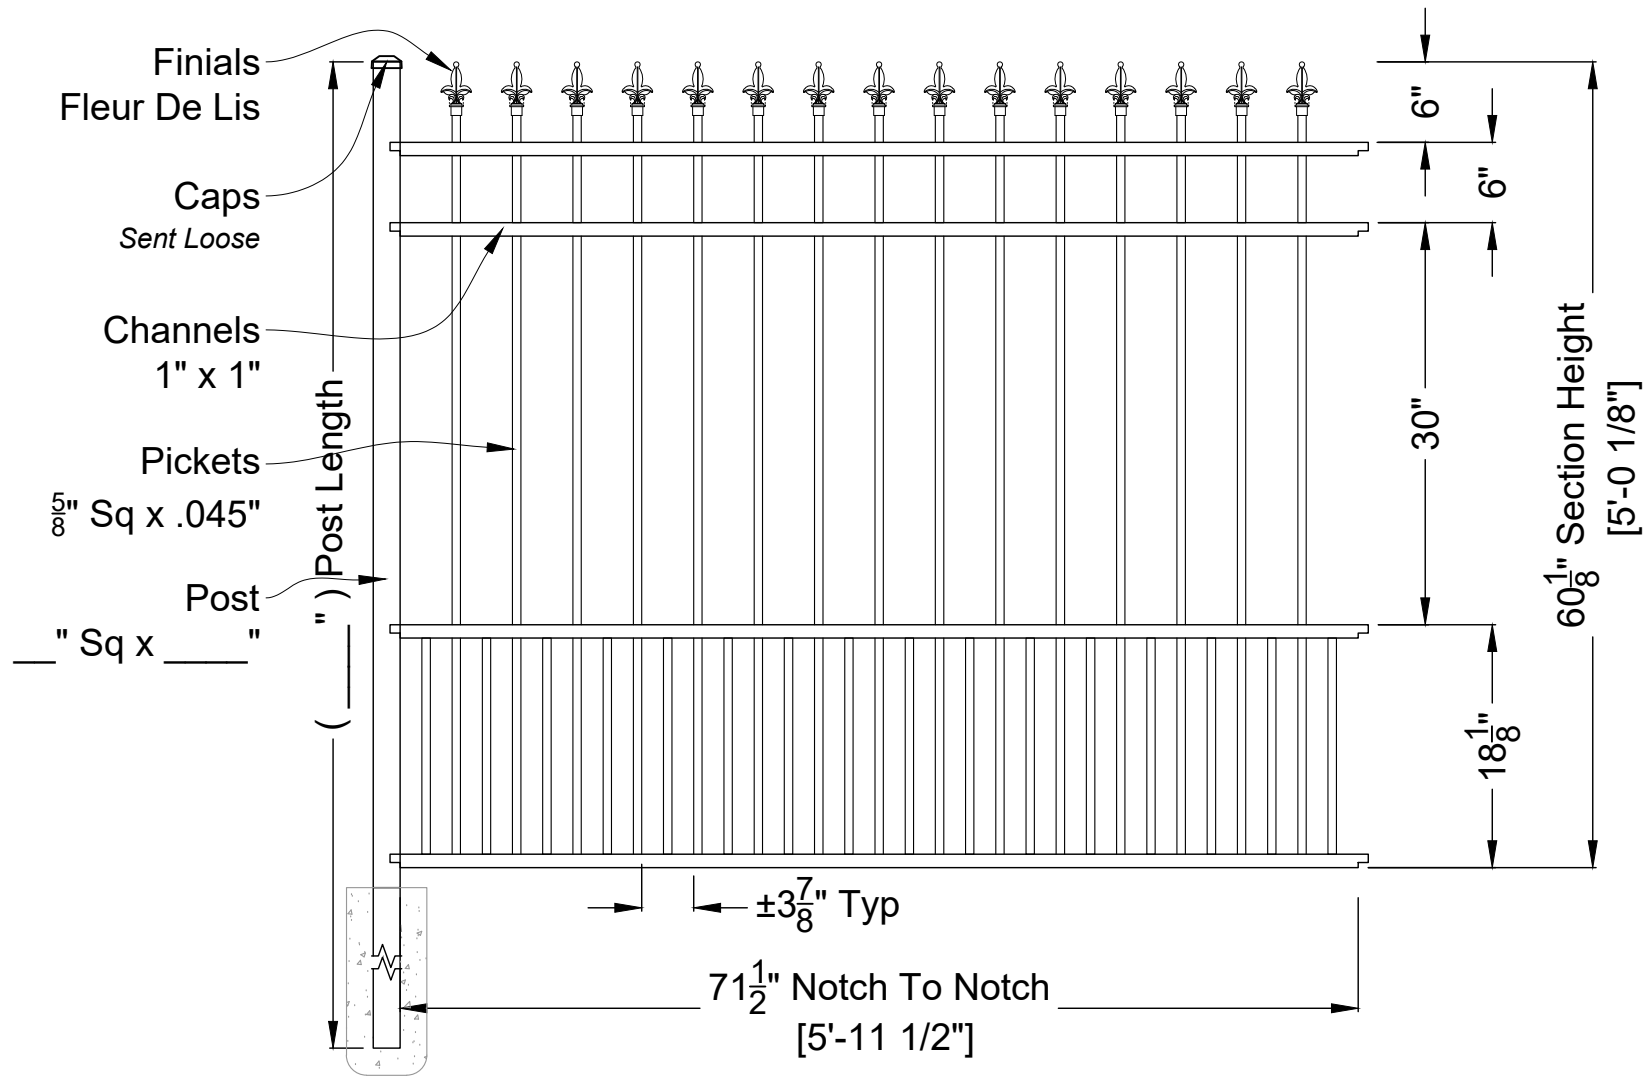

ABIGAIL 4 RAIL RESIDENTIAL
Fence Panel: 60"H X 6'W - Smooth Bottom
ID#: AB60RES4S6SPUP183RDFXXM

Checked By: _____
Drawn By: _____

Order #: CAD Resource
Drawn Date: 1-Nov-23


ANTEBELLUM
Manufacturing

DO NOT SCALE DRAWING.
FOR DIMENSIONS NOT SHOWN CONTACT PLAN COORDINATOR FOR CLARIFICATION
1120 North Magnolia Ave Ocala, FL 34475
Ph: 352.877.3888
Em: Info@AntebellumMFG.Com

DRAWING NOTES:
Puppy Pickets - 18" High
Finials - Fleur De Lis

Customer Signature: _____

Rev 00

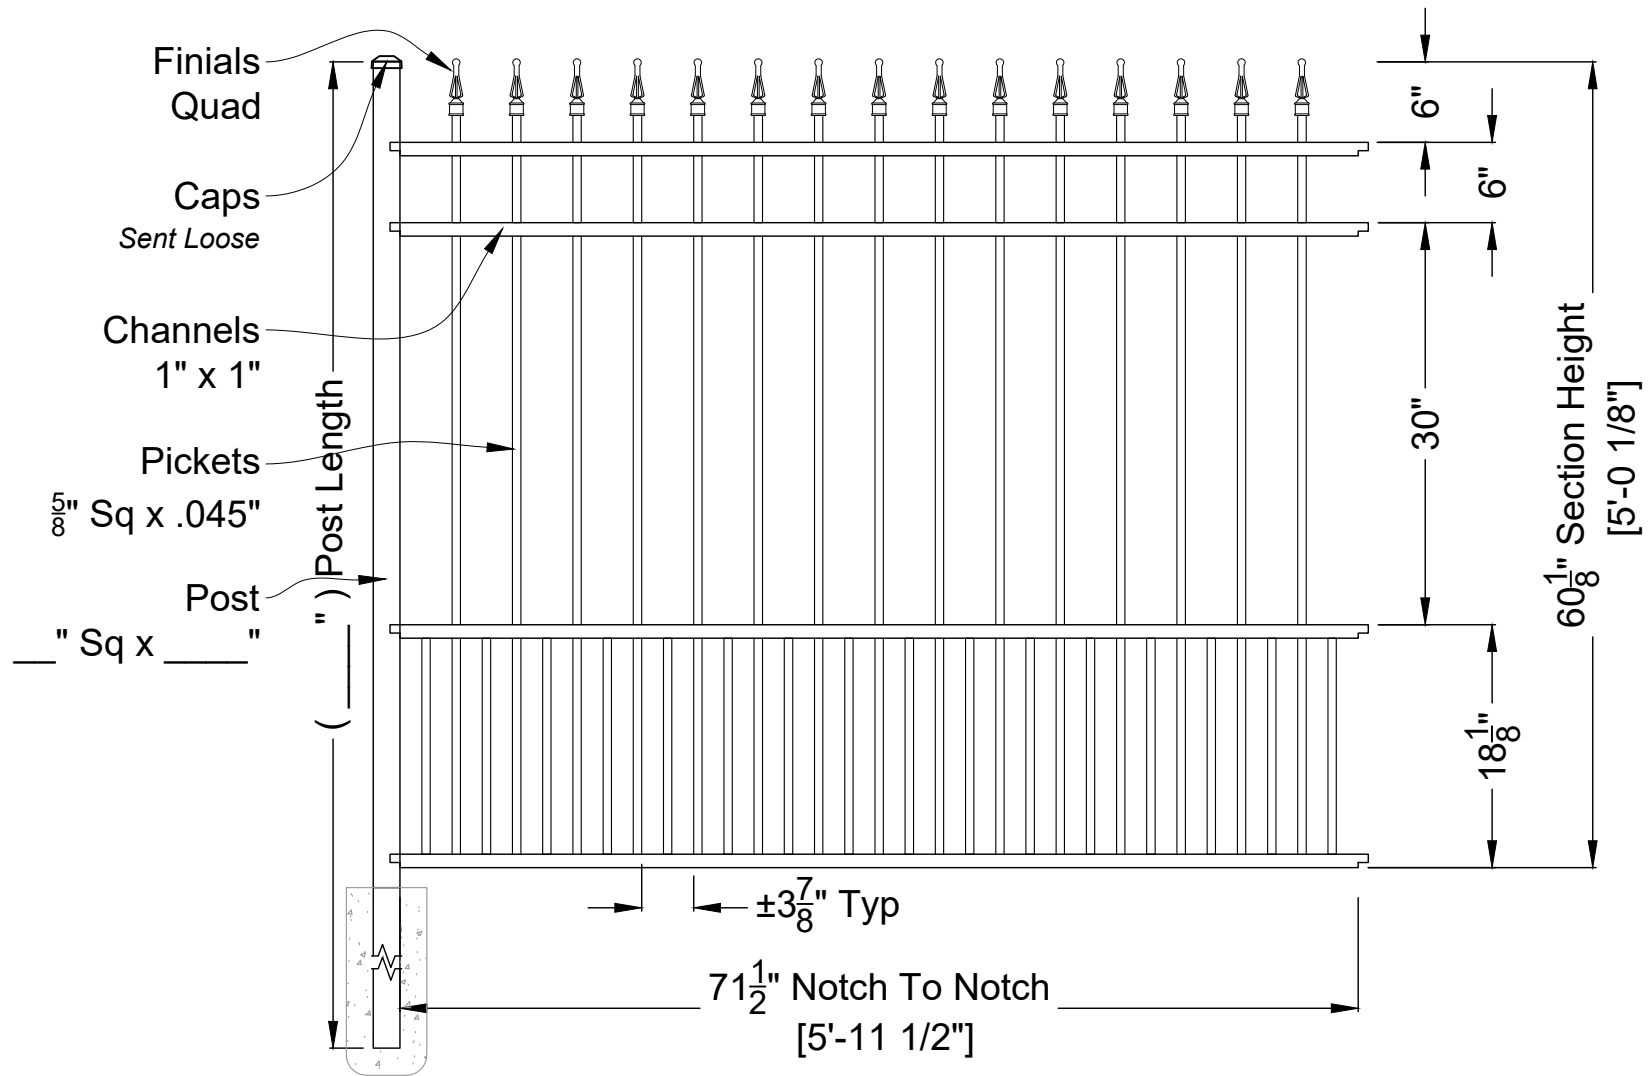

ABIGAIL 4 RAIL RESIDENTIAL
Fence Panel: 60"H X 6'W - Smooth Bottom
ID#: AB60RES4S6SPUP183RDQXXM

ANTEBELLUM
Manufacturing

DO NOT SCALE DRAWING.
FOR DIMENSIONS NOT SHOWN CONTACT PLAN COORDINATOR FOR CLARIFICATION

1120 North Magnolia Ave Ocala, FL 34475
Ph: 352.877.3888
Em: Info@AntebellumMFG.Com

DRAWING NOTES:
Puppy Pickets - 18" High
Finials - Quad


Checked By: _____
Drawn By: _____

Order #: CAD Resource
Drawn Date: 1-Nov-23

Customer Signature: _____

Rev 00

C:\Users\Jared.Mixon\OneDrive\Documents\CAD Standard Products - DWG\Fence - Sections\Residential 72" Wide - Fence\Abigail - RES - 72"WAB60Res45GSPup183rd XX.dwg

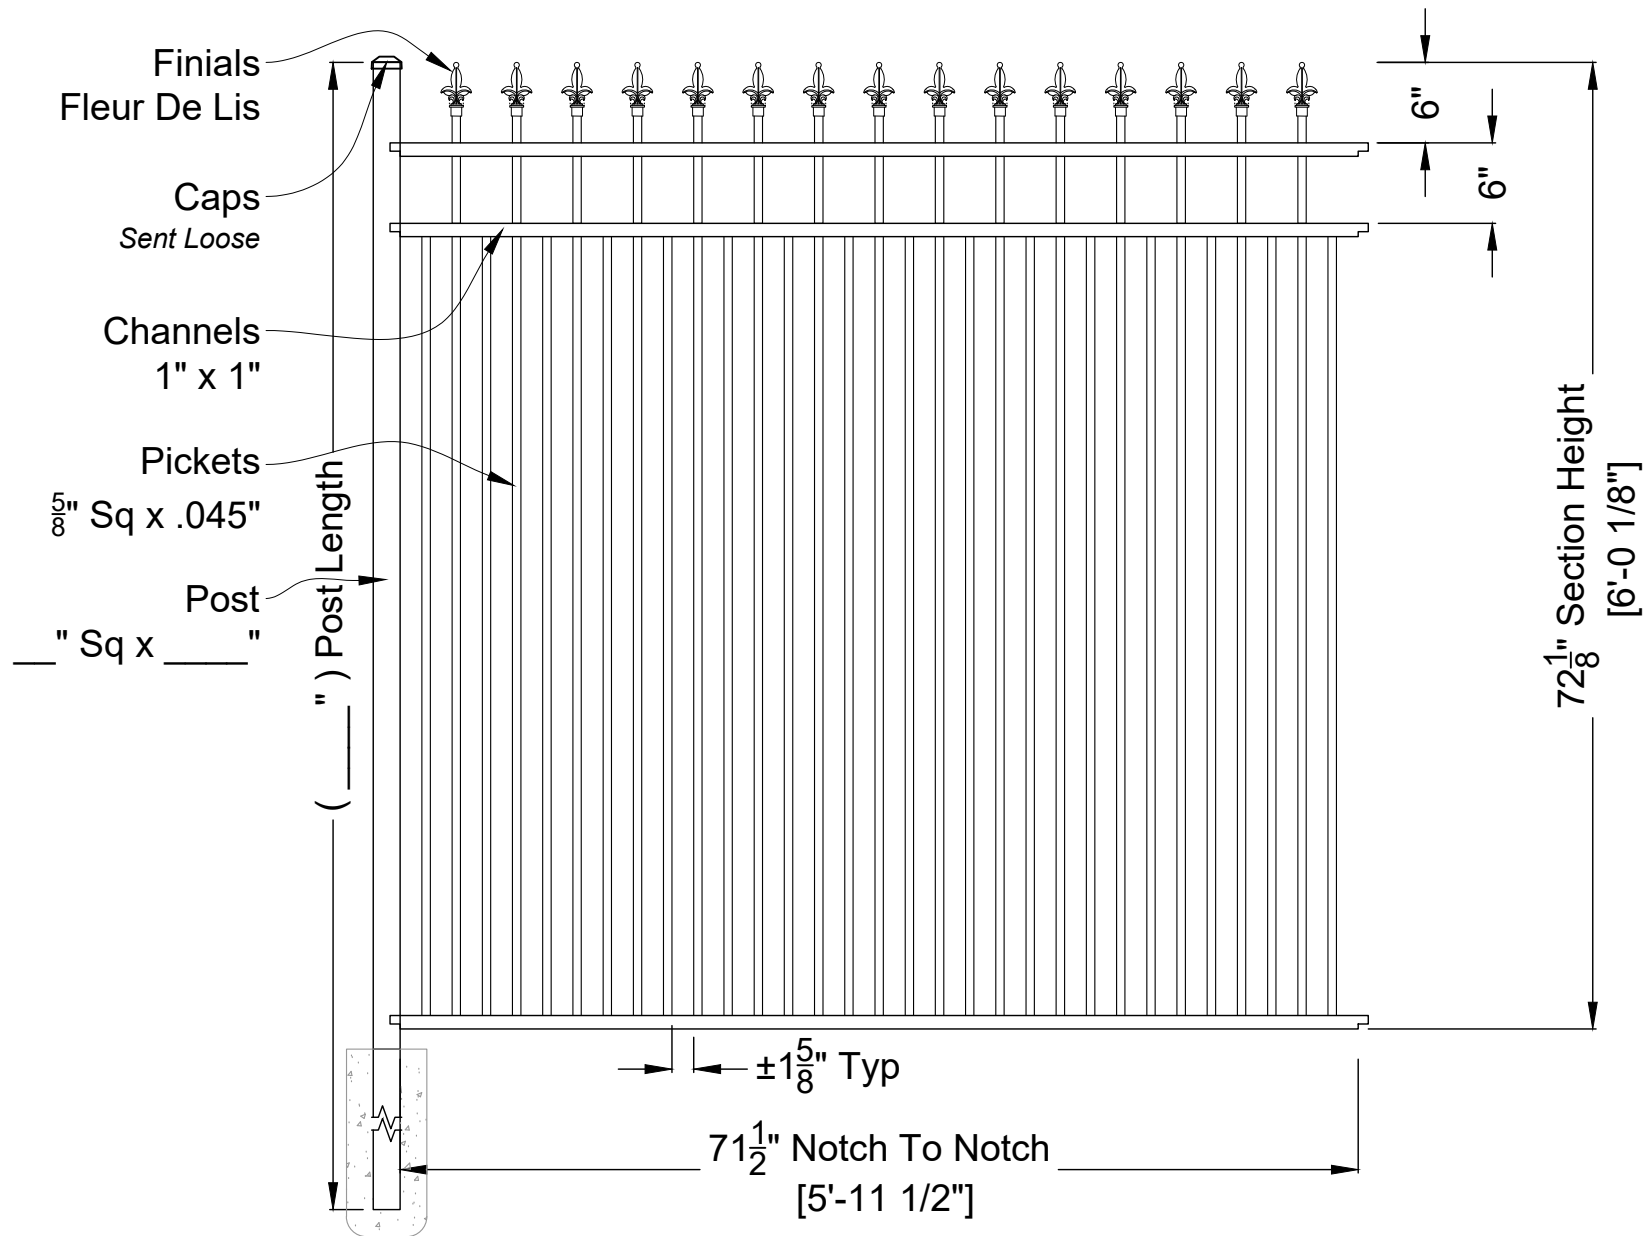

ABIGAIL 3 RAIL RESIDENTIAL
Fence Panel: 72"H X 6'W - Smooth Bottom
ID#: AB72RES3S6SDBL2NDF XXM

ANTEBELLUM
Manufacturing

DO NOT SCALE DRAWING:
FOR DIMENSIONS NOT SHOWN CONTACT PLAN COORDINATOR FOR CLARIFICATION
1120 North Magnolia Ave Ocala, FL 34475
Ph: 352.877.3888
Em: Info@AntebellumMFG.Com

DRAWING NOTES:
Double Pickets - 2nd Rail Down
Finials - Fleur De Lis

Checked By: _____


Drawn By: _____

Order #: CAD Resource

Drawn Date: 1-Nov-23

Customer Signature: _____

Rev 00

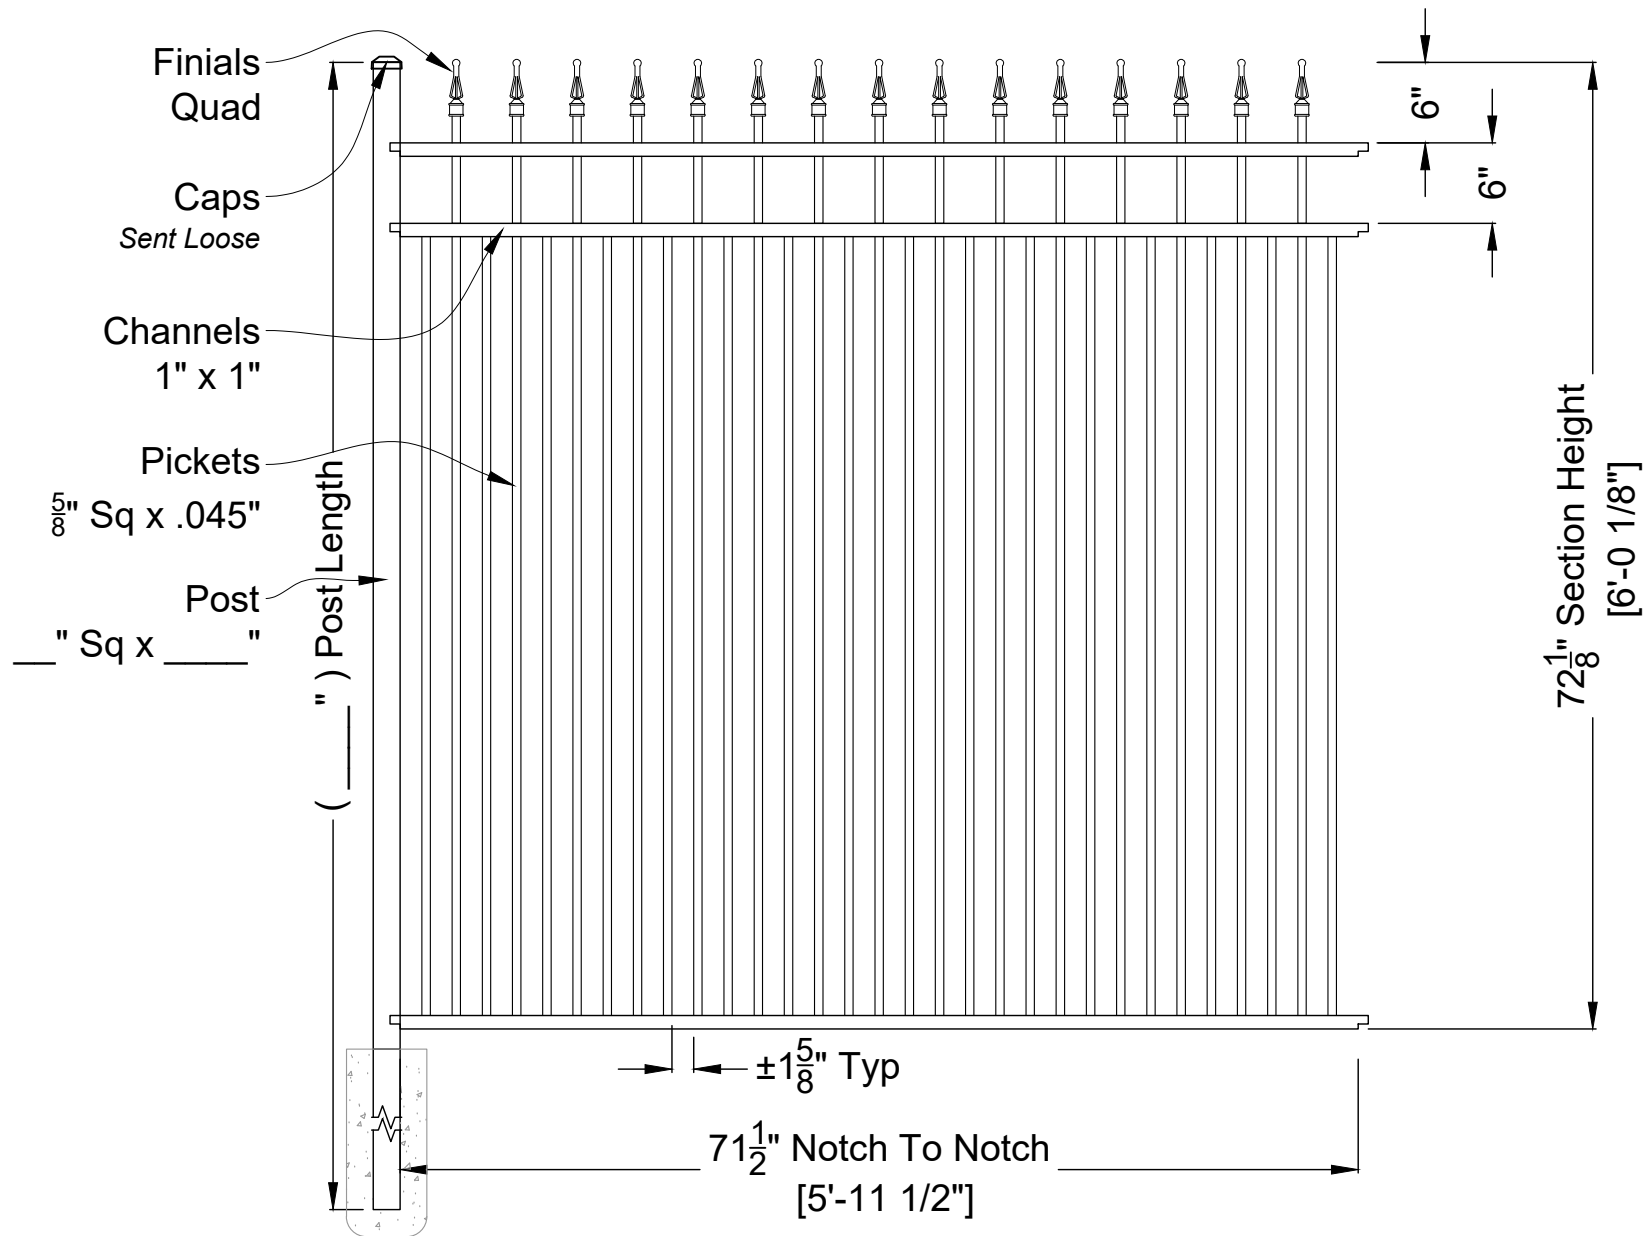

ABIGAIL 3 RAIL RESIDENTIAL
Fence Panel: 72"H X 6'W - Smooth Bottom
ID#: AB72RES3S6SDBL2NDQXXM

ANTEBELLUM
Manufacturing
DO NOT SCALE DRAWING:
FOR DIMENSIONS NOT SHOWN CONTACT PLAN COORDINATOR FOR CLARIFICATION
1120 North Magnolia Ave Ocala, FL 34475
Ph: 352.877.3888
Em: Info@AntebellumMFG.Com

DRAWING NOTES:
Double Pickets - 2nd Rail Down
Finials - Quad

Checked By:


Order #: CAD Resource

Drawn By:

Drawn Date: 1-Nov-23

Customer Signature:

Rev 00

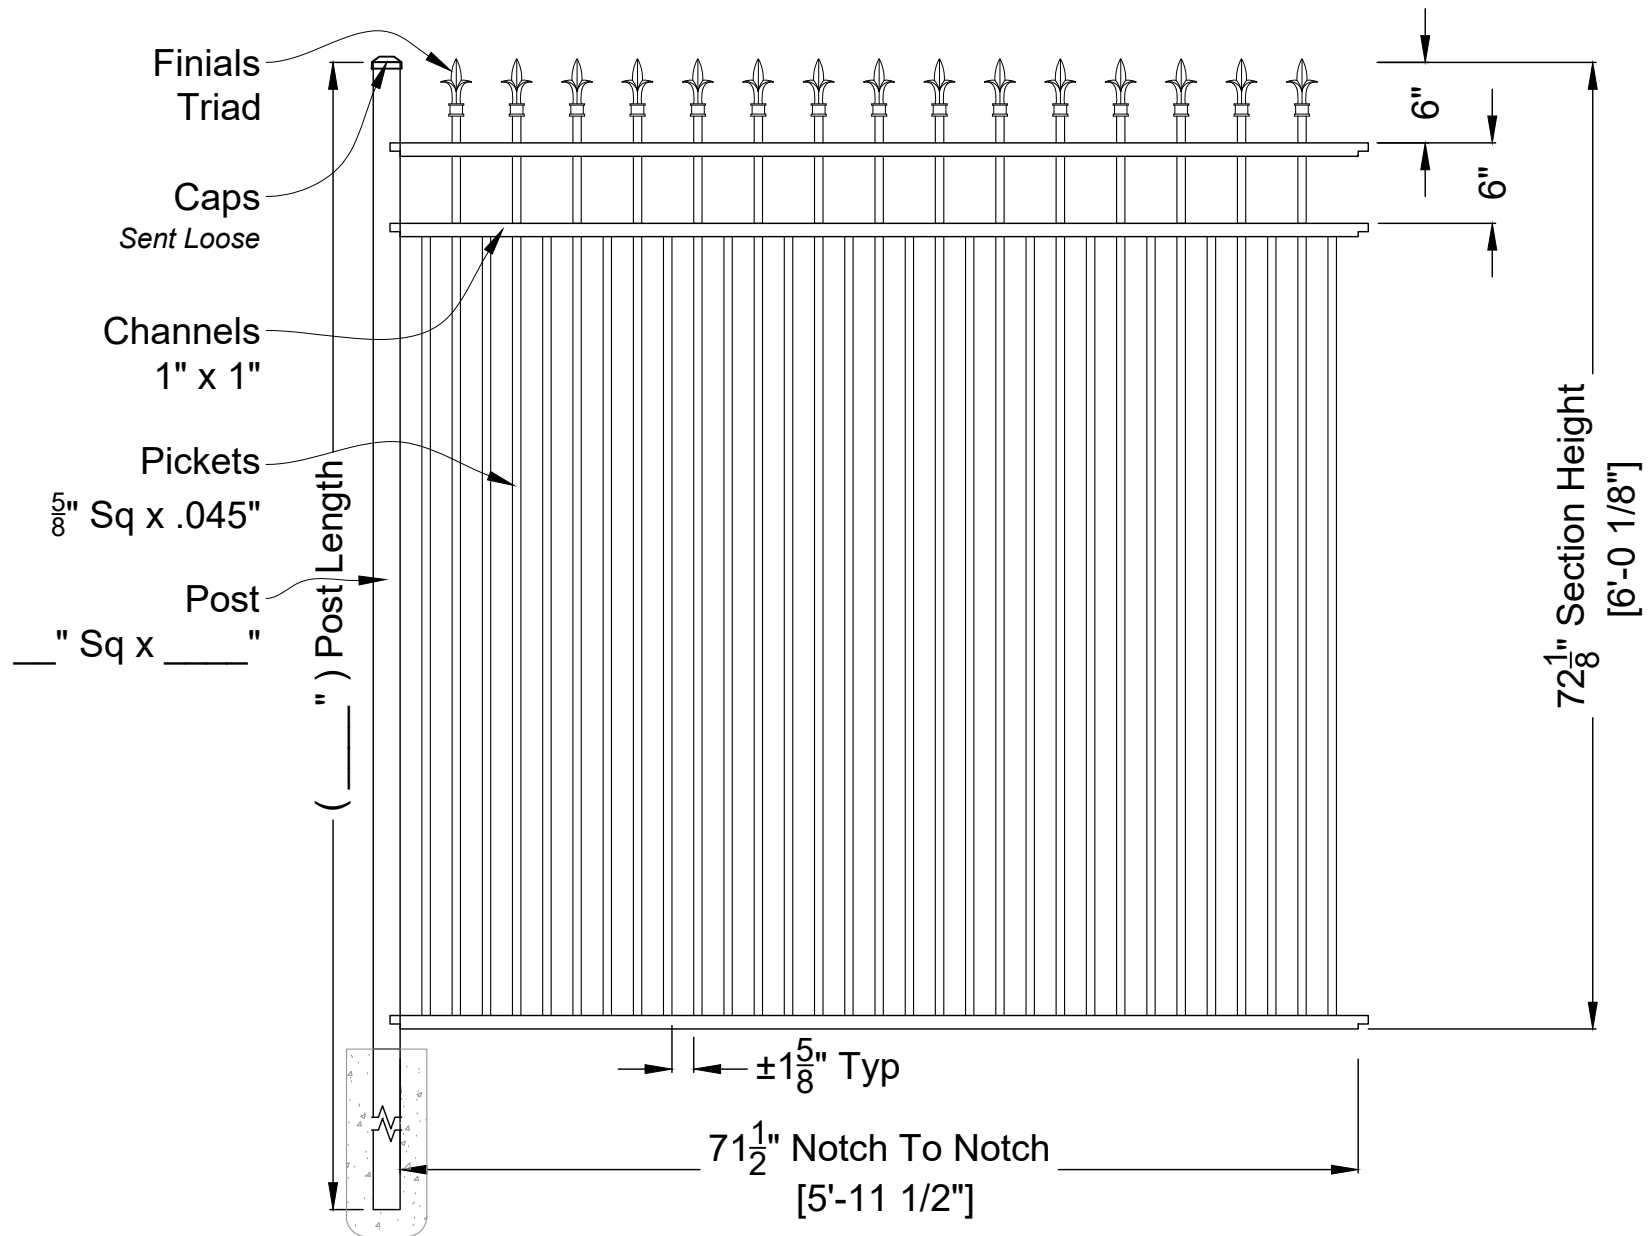

ABIGAIL 3 RAIL RESIDENTIAL
Fence Panel: 72"H X 6'W - Smooth Bottom
ID#: AB72RES3S6SDBL2NDTXXM

ANTEBELLUM
Manufacturing

DO NOT SCALE DRAWING.
FOR DIMENSIONS NOT SHOWN CONTACT PLAN COORDINATOR FOR CLARIFICATION
1120 North Magnolia Ave Ocala, FL 34475
Ph: 352.877.3888
Em: Info@AntebellumMFG.Com

DRAWING NOTES:
Double Pickets - 2nd Rail Down
Finials - Triad

Checked By:


Order #: CAD Resource

Drawn By:

Drawn Date: 1-Nov-23

Customer Signature:

Rev 00

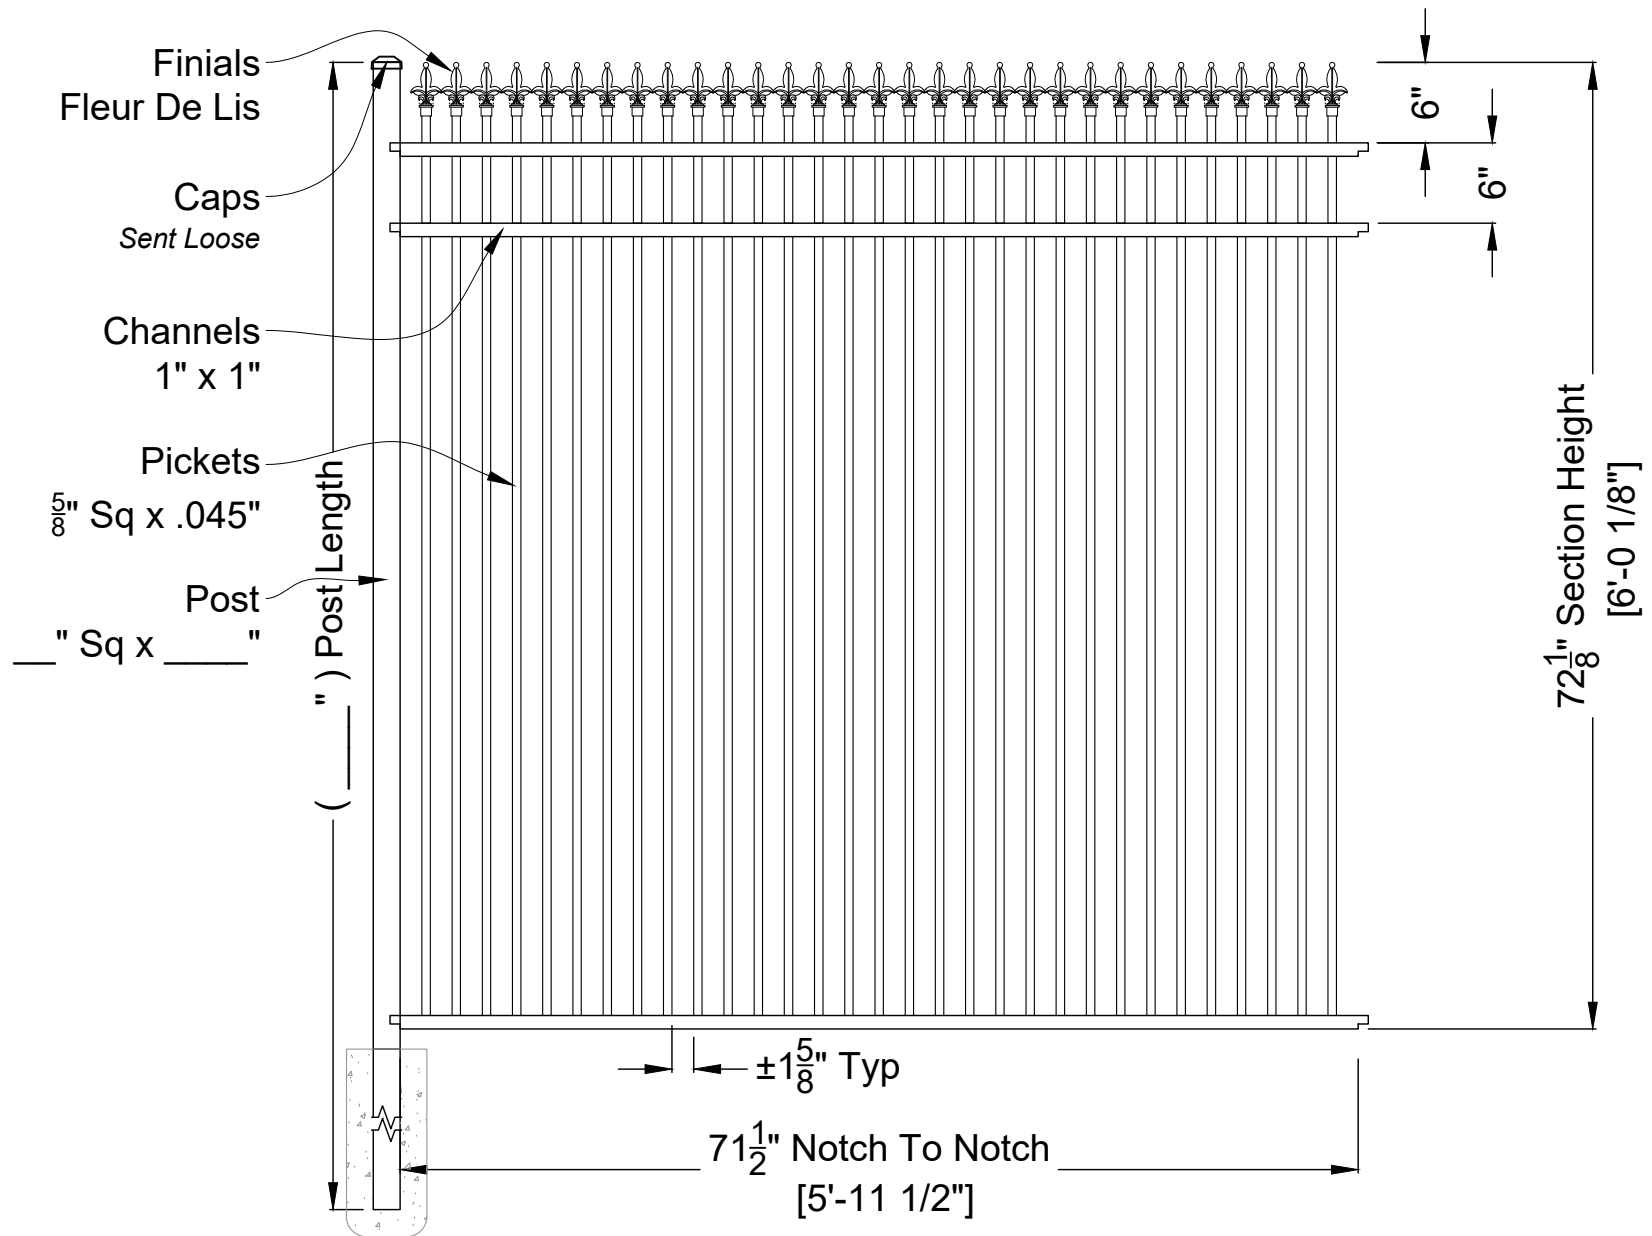

ABIGAIL 3 RAIL RESIDENTIAL
Fence Panel: 72"H X 6'W - Smooth Bottom
ID#: AB72RES3S6SDBLFULL FXXM

ANTEBELLUM
Manufacturing

DO NOT SCALE DRAWING:
FOR DIMENSIONS NOT SHOWN CONTACT PLAN COORDINATOR FOR CLARIFICATION
1120 North Magnolia Ave Ocala, FL 34475
Ph: 352.877.3888
Em: Info@AntebellumMFG.Com

DRAWING NOTES:
Double Pickets - 2nd Rail Down
Finials - Fleur De Lis

Checked By:


Order #: CAD Resource

Drawn By:

Drawn Date: 1-Nov-23

Customer Signature:

Rev 00

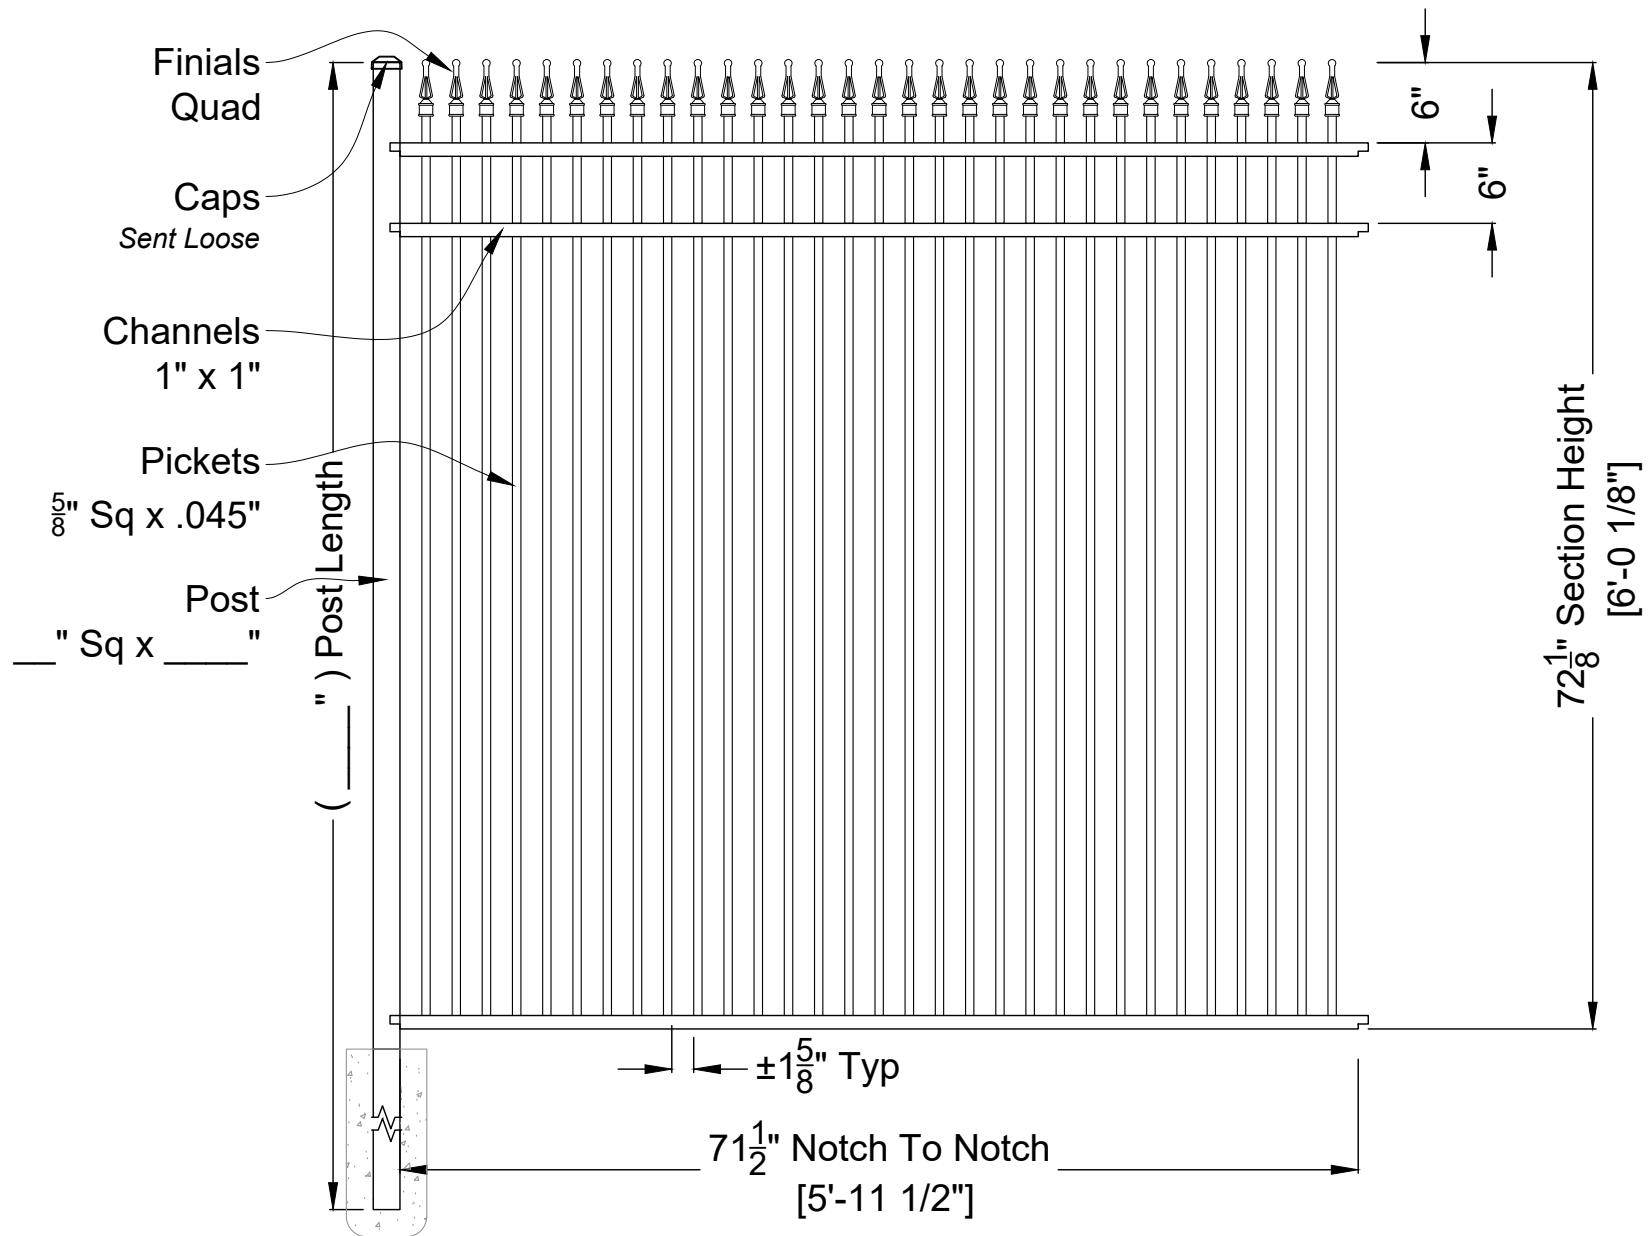

ABIGAIL 3 RAIL RESIDENTIAL
Fence Panel: 72"H X 6'W - Smooth Bottom
ID#: AB72RES3S6SDBLFULLQXXM

ANTEBELLUM
Manufacturing

DO NOT SCALE DRAWING:
FOR DIMENSIONS NOT SHOWN CONTACT PLAN COORDINATOR FOR CLARIFICATION
1120 North Magnolia Ave Ocala, FL 34475
Ph: 352.877.3888
Em: Info@AntebellumMFG.Com

DRAWING NOTES:
Double Pickets - 2nd Rail Down
Finials - Quad

Checked By:


Order #: CAD Resource

Drawn By:

Drawn Date: 1-Nov-23

Customer Signature:

Rev 00

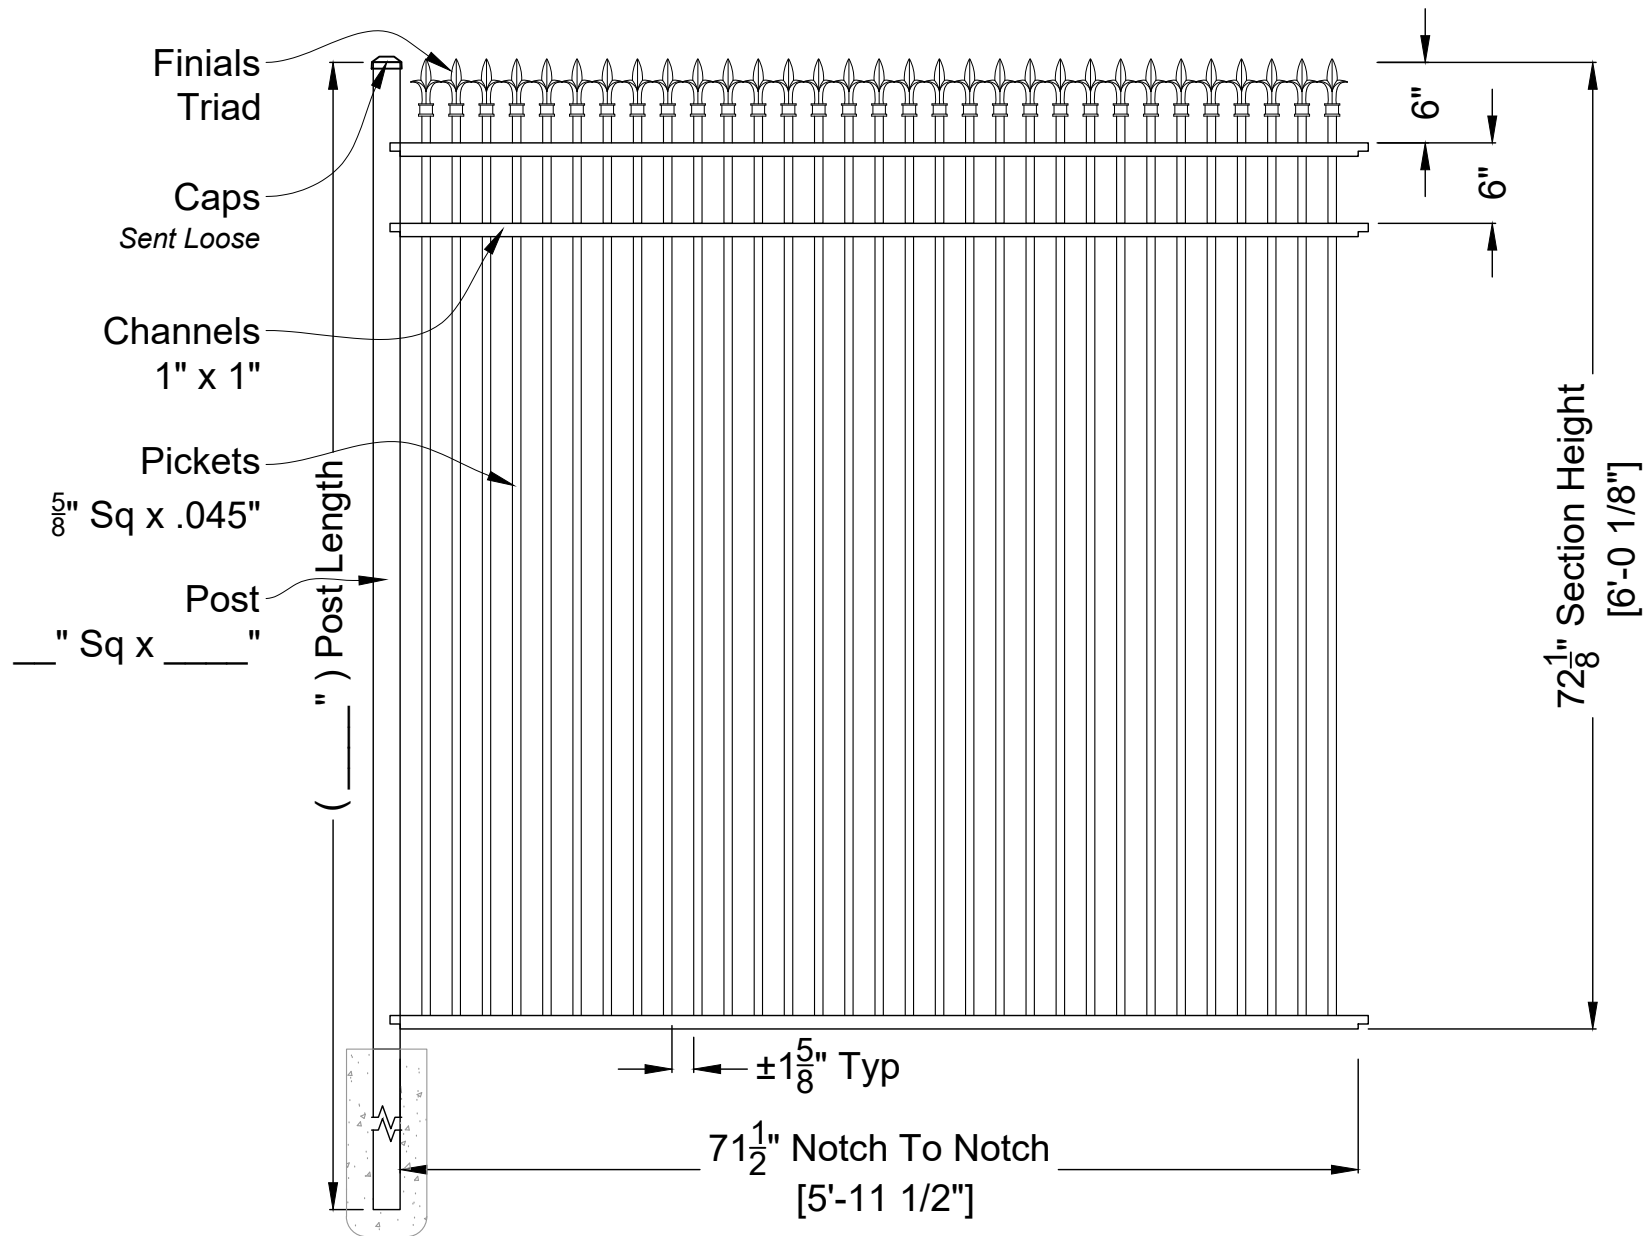

ABIGAIL 3 RAIL RESIDENTIAL
Fence Panel: 72"H X 6'W - Smooth Bottom
ID#: AB72RES3S6SDBLFULLTXXM

ANTEBELLUM
Manufacturing

DO NOT SCALE DRAWING:
FOR DIMENSIONS NOT SHOWN CONTACT PLAN COORDINATOR FOR CLARIFICATION
1120 North Magnolia Ave Ocala, FL 34475
Ph: 352.877.3888
Em: Info@AntebellumMFG.Com

DRAWING NOTES:
Double Pickets - 2nd Rail Down
Finials - Triad

Checked By:


Order #: CAD Resource

Drawn By:

Drawn Date: 1-Nov-23

Customer Signature:

Rev 00

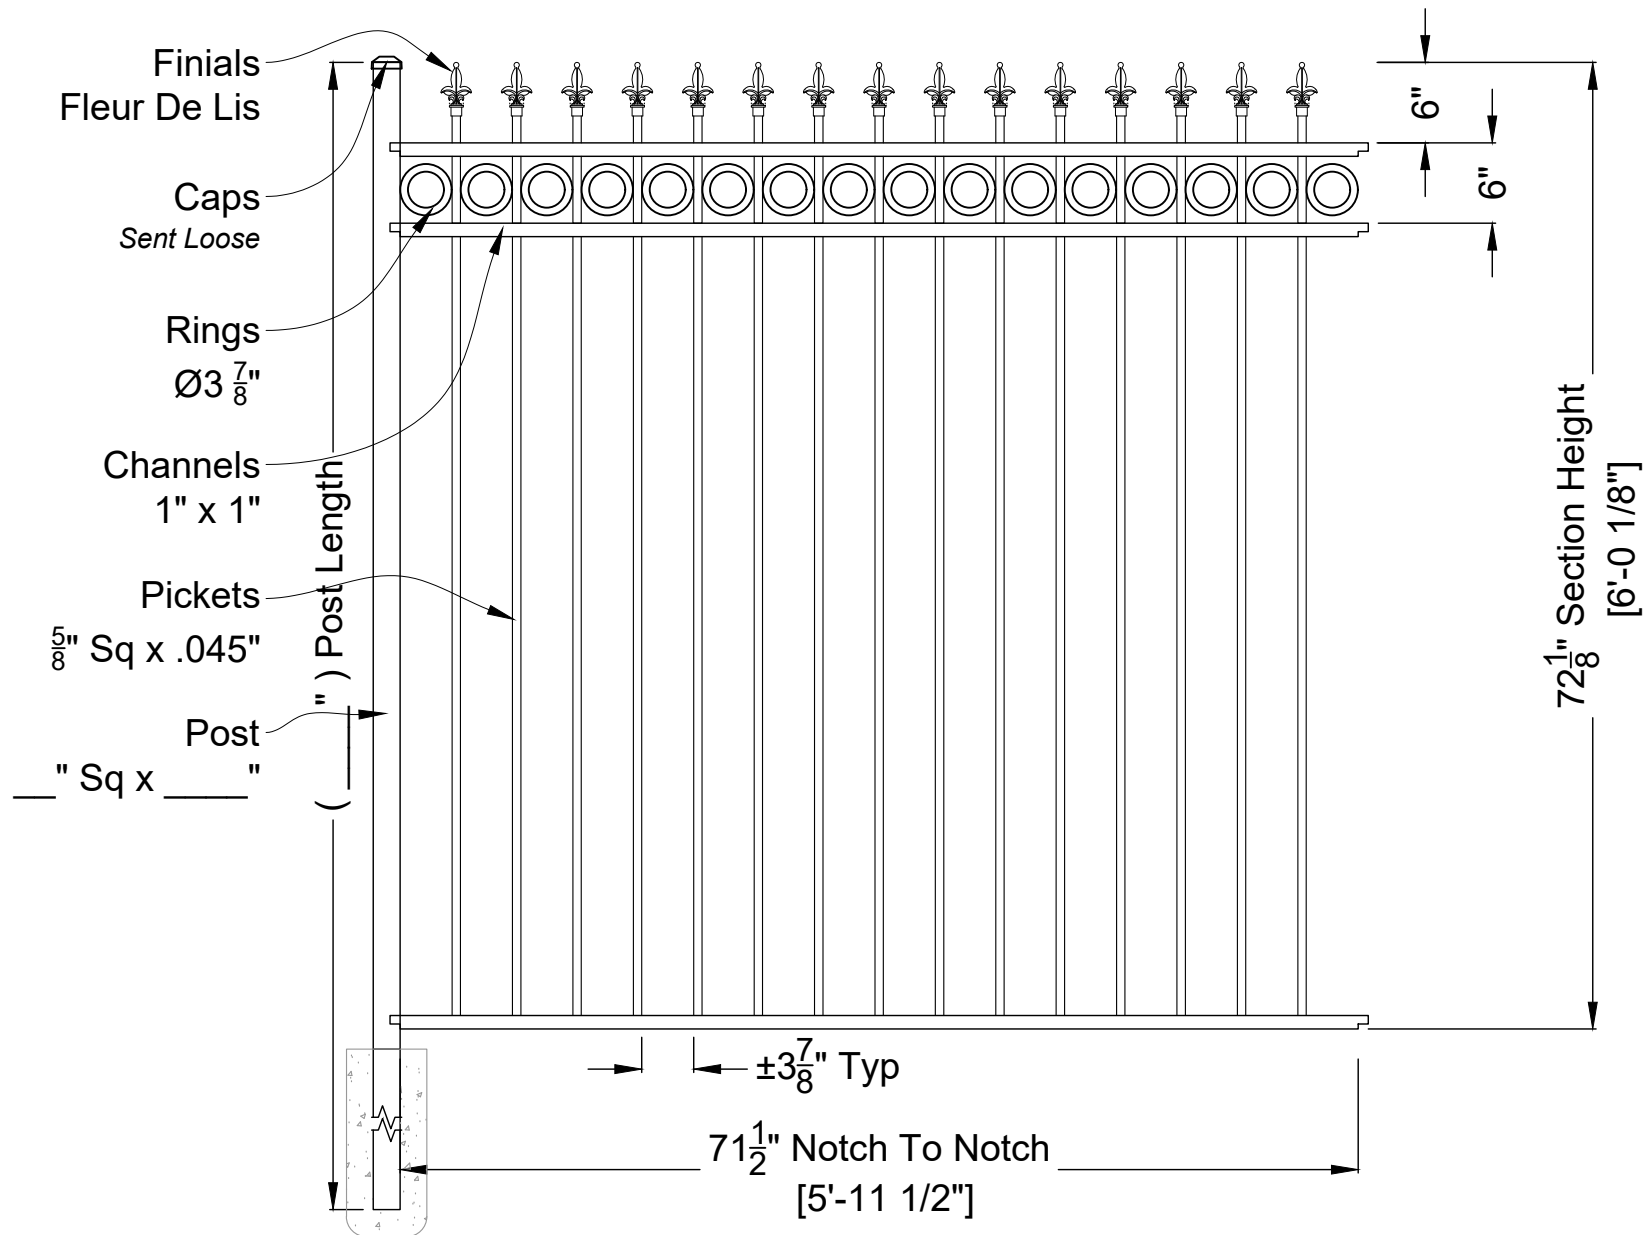

ABIGAIL 3 RAIL RESIDENTIAL
Fence Panel: 72"H X 6'W - Smooth Bottom
ID#: AB72RES3S6SSFULL FRXM

ANTEBELLUM
Manufacturing

DO NOT SCALE DRAWING.
FOR DIMENSIONS NOT SHOWN CONTACT PLAN COORDINATOR FOR CLARIFICATION
1120 North Magnolia Ave Ocala, FL 34475
Ph: 352.877.3888
Em: Info@AntebellumMFG.Com

DRAWING NOTES:
Finials - Fleur De Lis
Rings - Top

Checked By:


Order #: CAD Resource

Drawn By:

Drawn Date: 1-Nov-23

Customer Signature:

Rev 00

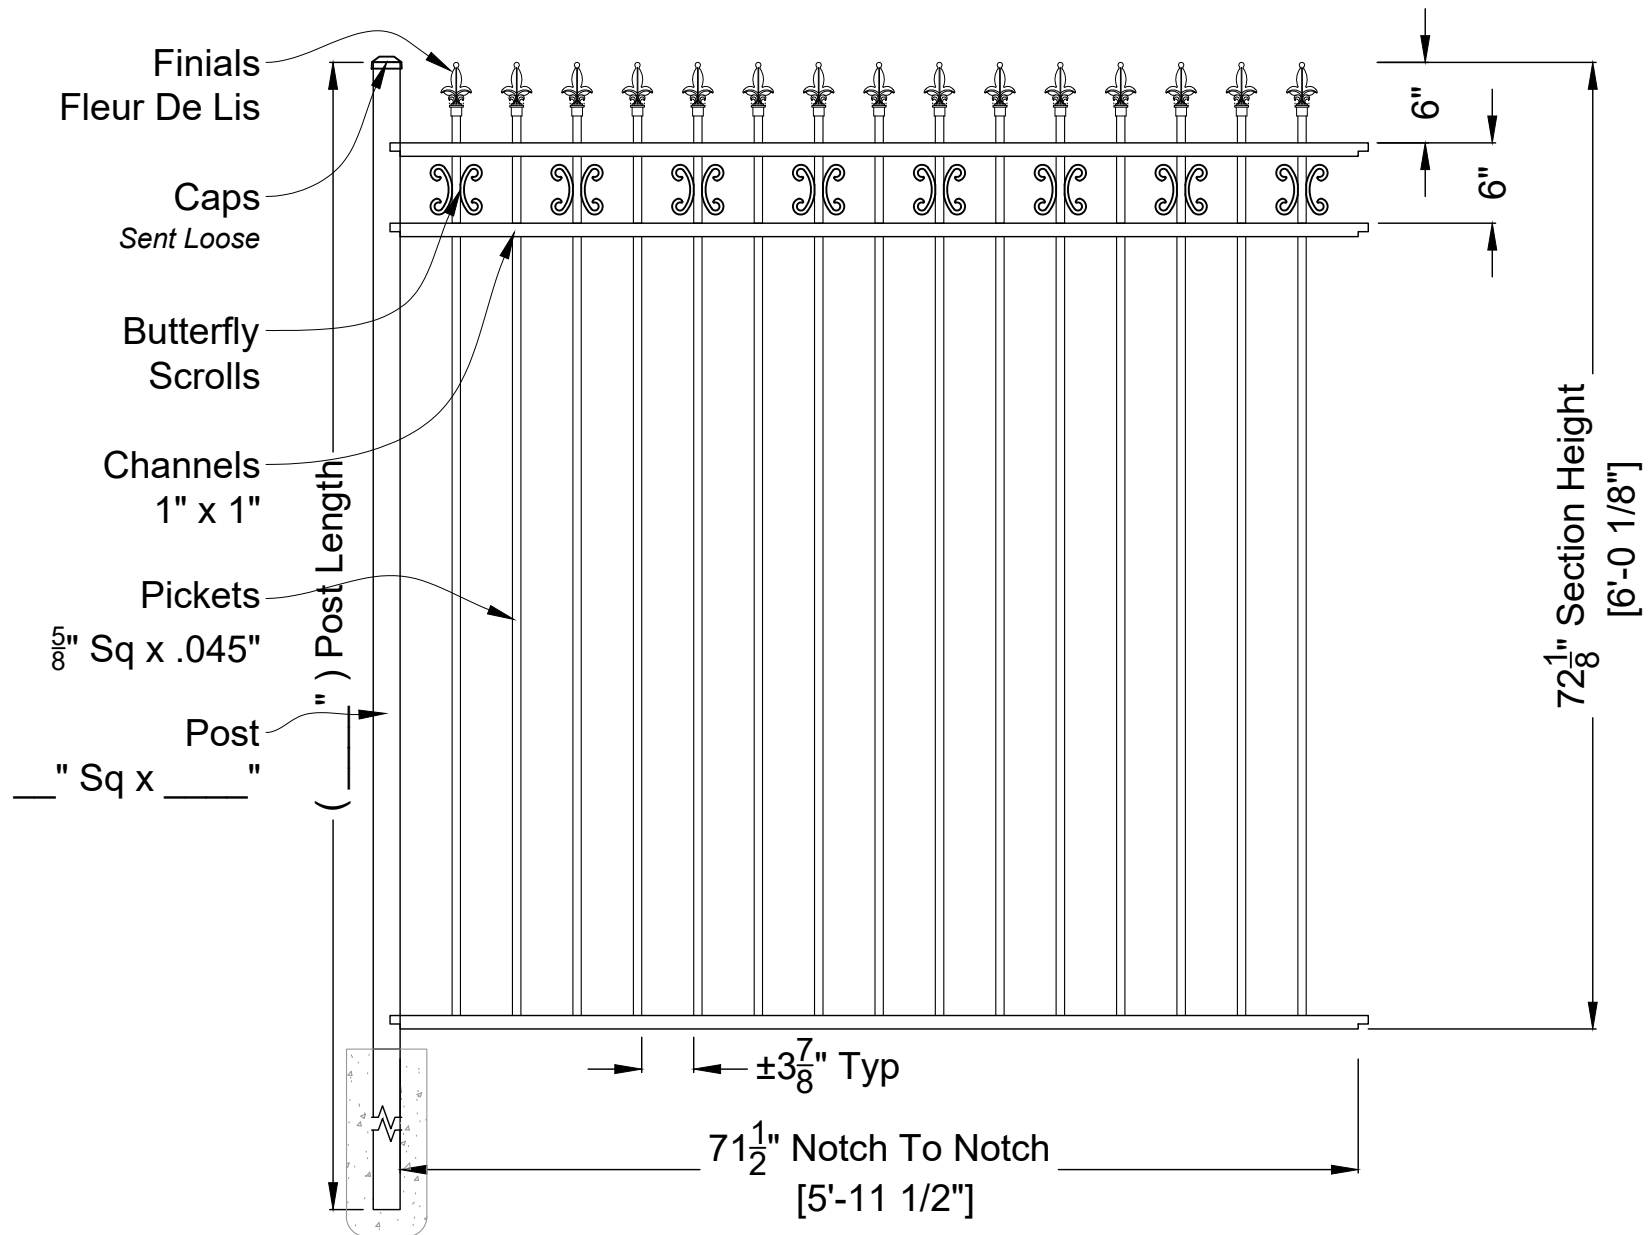

ABIGAIL 3 RAIL RESIDENTIAL
Fence Panel: 72"H X 6'W - Smooth Bottom
ID#: AB72RES3S6SSFULLFXBM

ANTEBELLUM
Manufacturing

DO NOT SCALE DRAWING.
FOR DIMENSIONS NOT SHOWN CONTACT PLAN COORDINATOR FOR CLARIFICATION
1120 North Magnolia Ave Ocala, FL 34475
Ph: 352.877.3888
Em: Info@AntebellumMFG.Com

DRAWING NOTES:
Finials - Fleur De Lis
Butterfly Scrolls - Every Other Picket

Checked By:


Order #: CAD Resource

Drawn By:

Drawn Date: 1-Nov-23

Customer Signature:

Rev 00

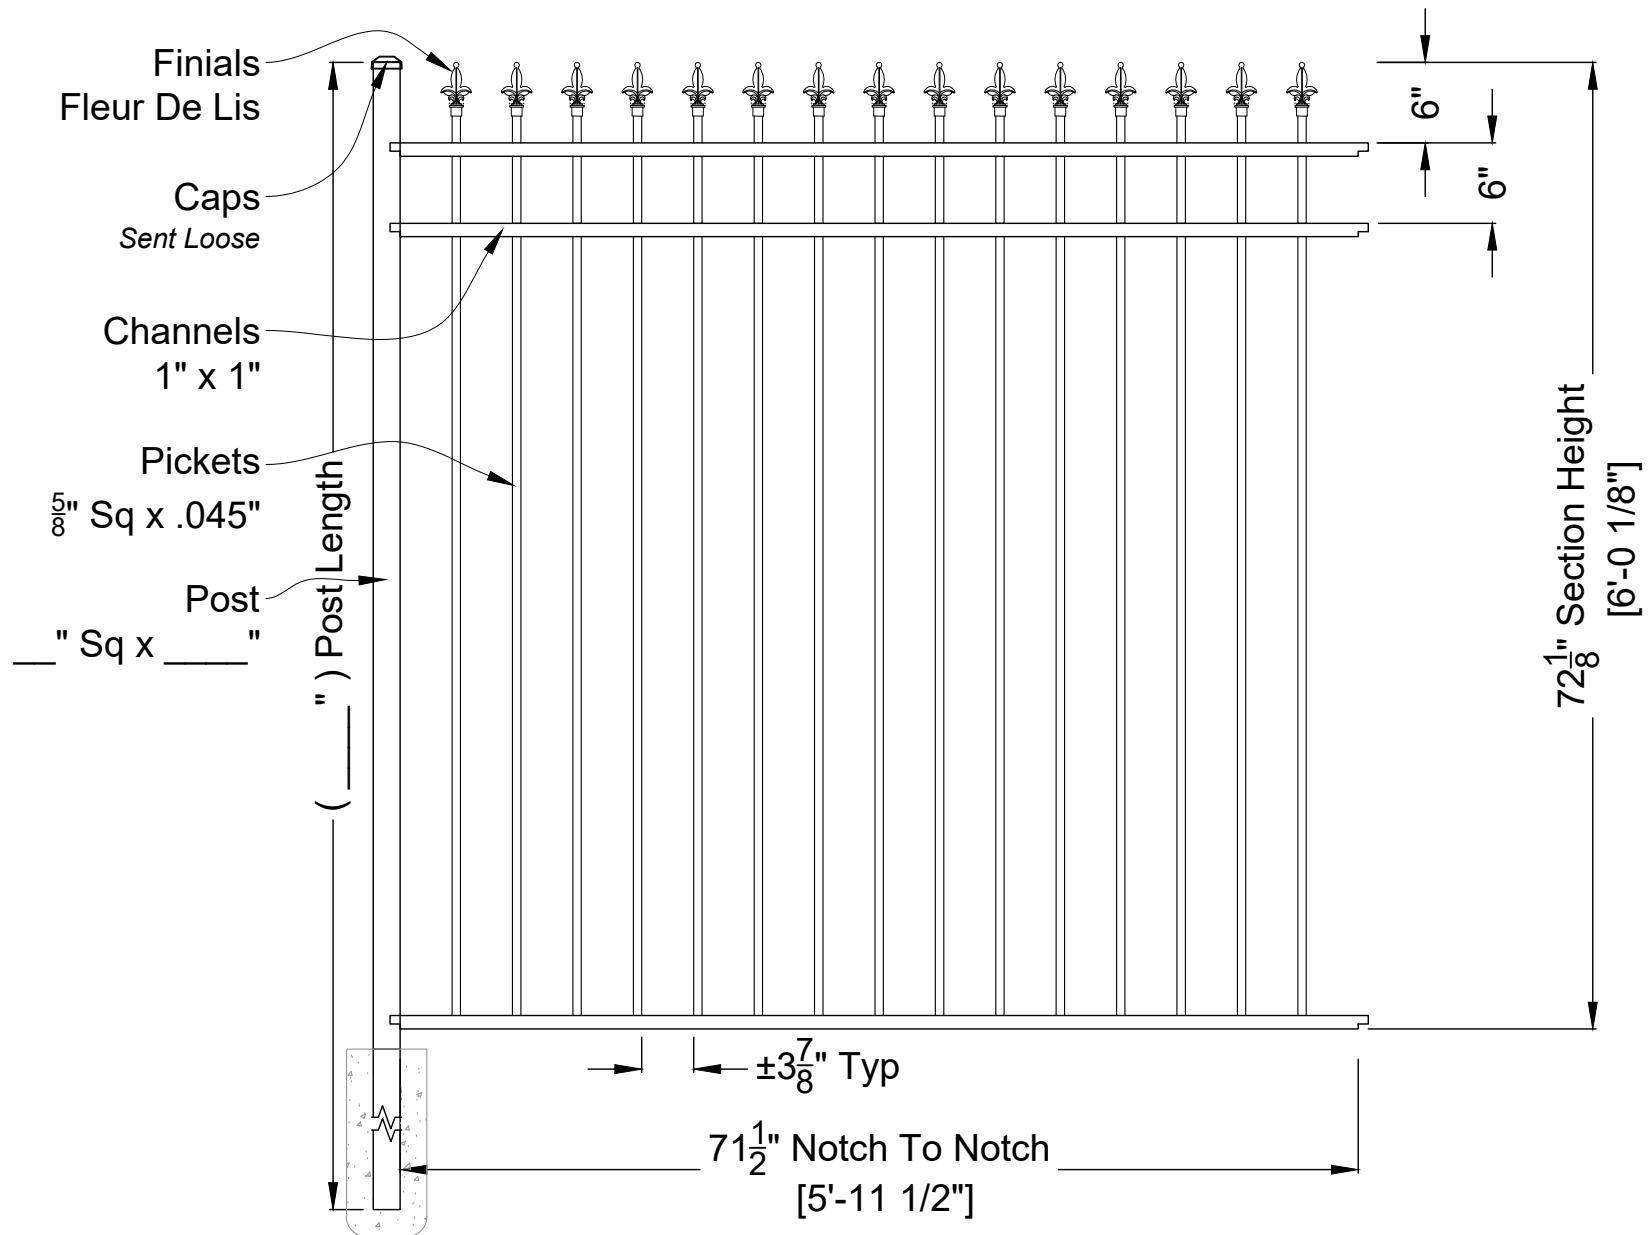

ABIGAIL 3 RAIL RESIDENTIAL
Fence Panel: 72"H X 6'W - Smooth Bottom
ID#: AB72RES3S6SSFULL FXXM

ANTEBELLUM
Manufacturing

DRAWING NOTES:
Finials - Fleur De Lis

DO NOT SCALE DRAWING.
FOR DIMENSIONS NOT SHOWN CONTACT PLAN COORDINATOR FOR CLARIFICATION
1120 North Magnolia Ave Ocala, FL 34475
Ph: 352.877.3888
Em: Info@AntebellumMFG.Com

Checked By: _____


Order #: CAD Resource

Drawn By: _____

Drawn Date: 29-Sep-23

Customer Signature: _____

Rev 00

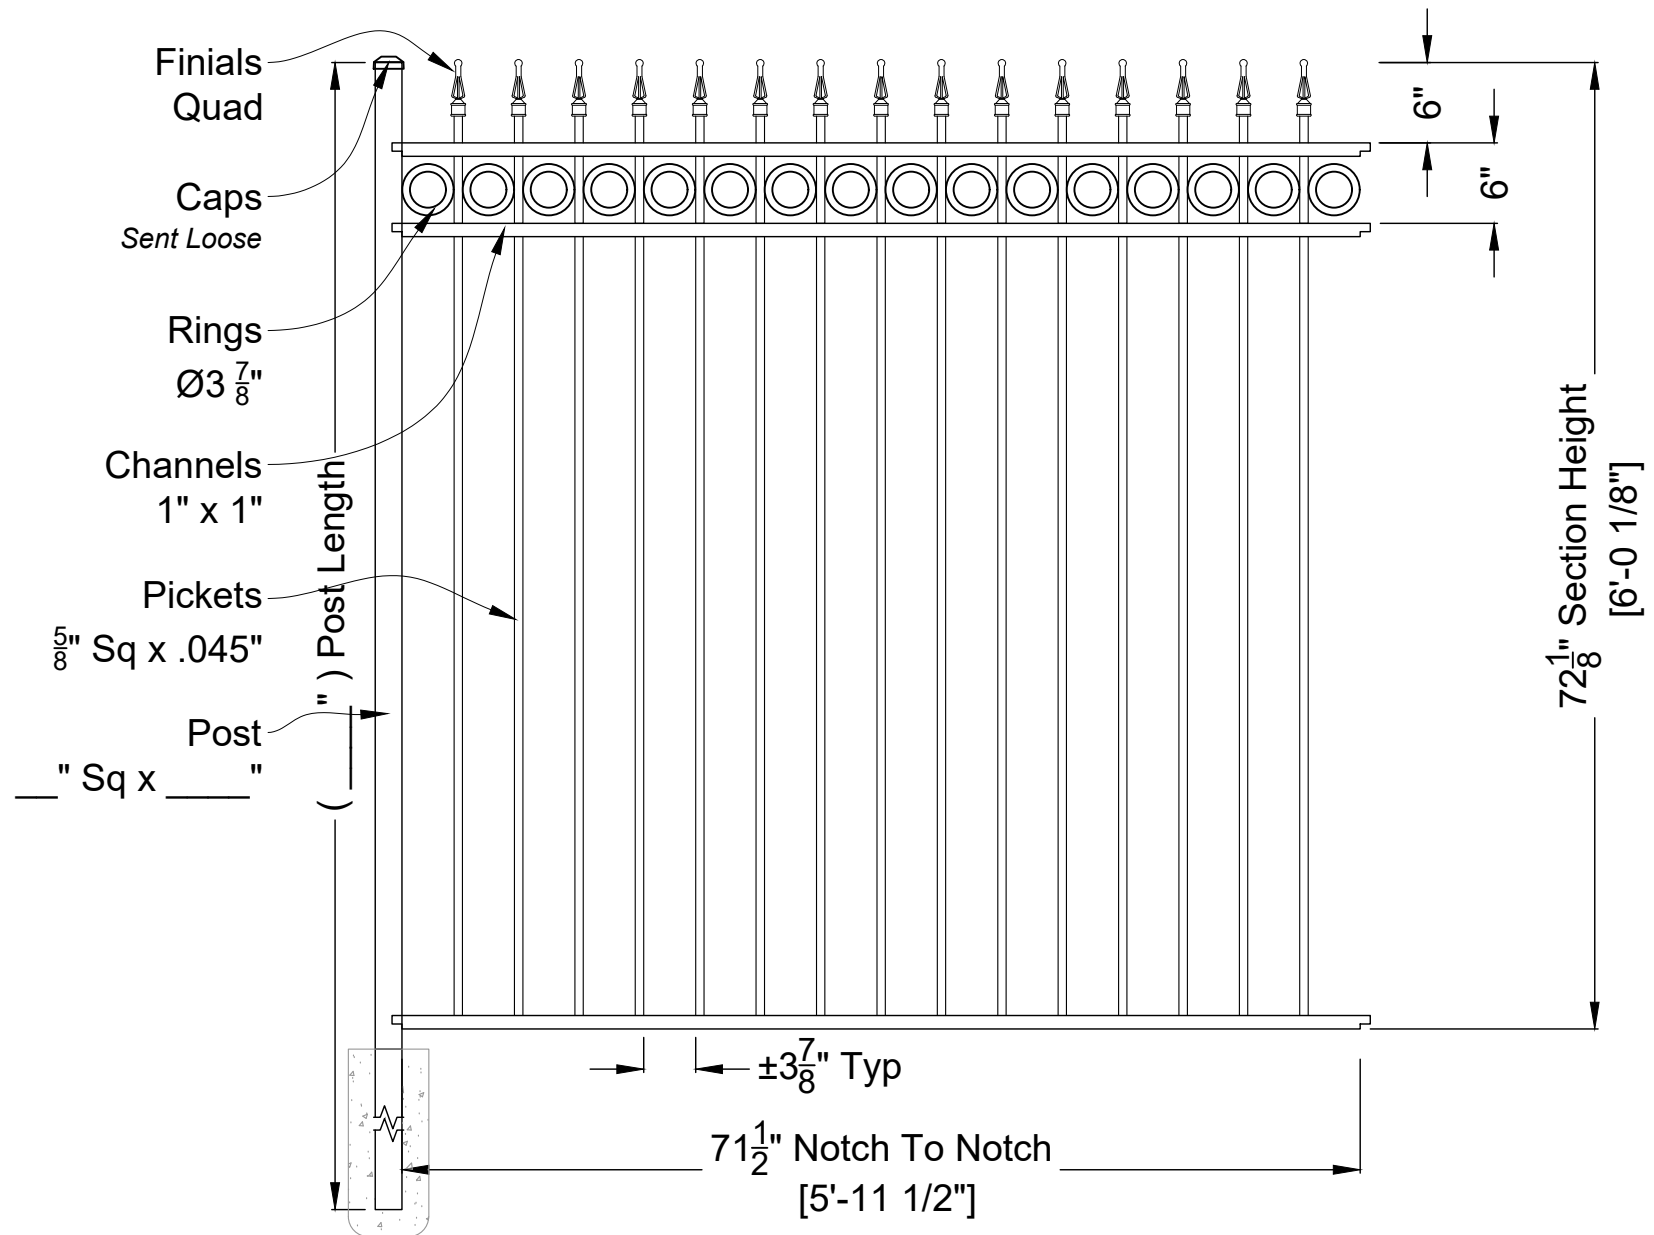

ABIGAIL 3 RAIL RESIDENTIAL
Fence Panel: 72"H X 6'W - Smooth Bottom
ID#: AB72RES3S6SSFULLQRXM

ANTEBELLUM
Manufacturing

DO NOT SCALE DRAWING.
FOR DIMENSIONS NOT SHOWN CONTACT PLAN COORDINATOR FOR CLARIFICATION

1120 North Magnolia Ave Ocala, FL 34475

Ph: 352.877.3888

Em: Info@AntebellumMFG.Com

DRAWING NOTES:

Finials - Quad

Rings - Top

Checked By:


Drawn By:

Order #: CAD Resource

Drawn Date: 1-Nov-23

Customer Signature:

Rev 00

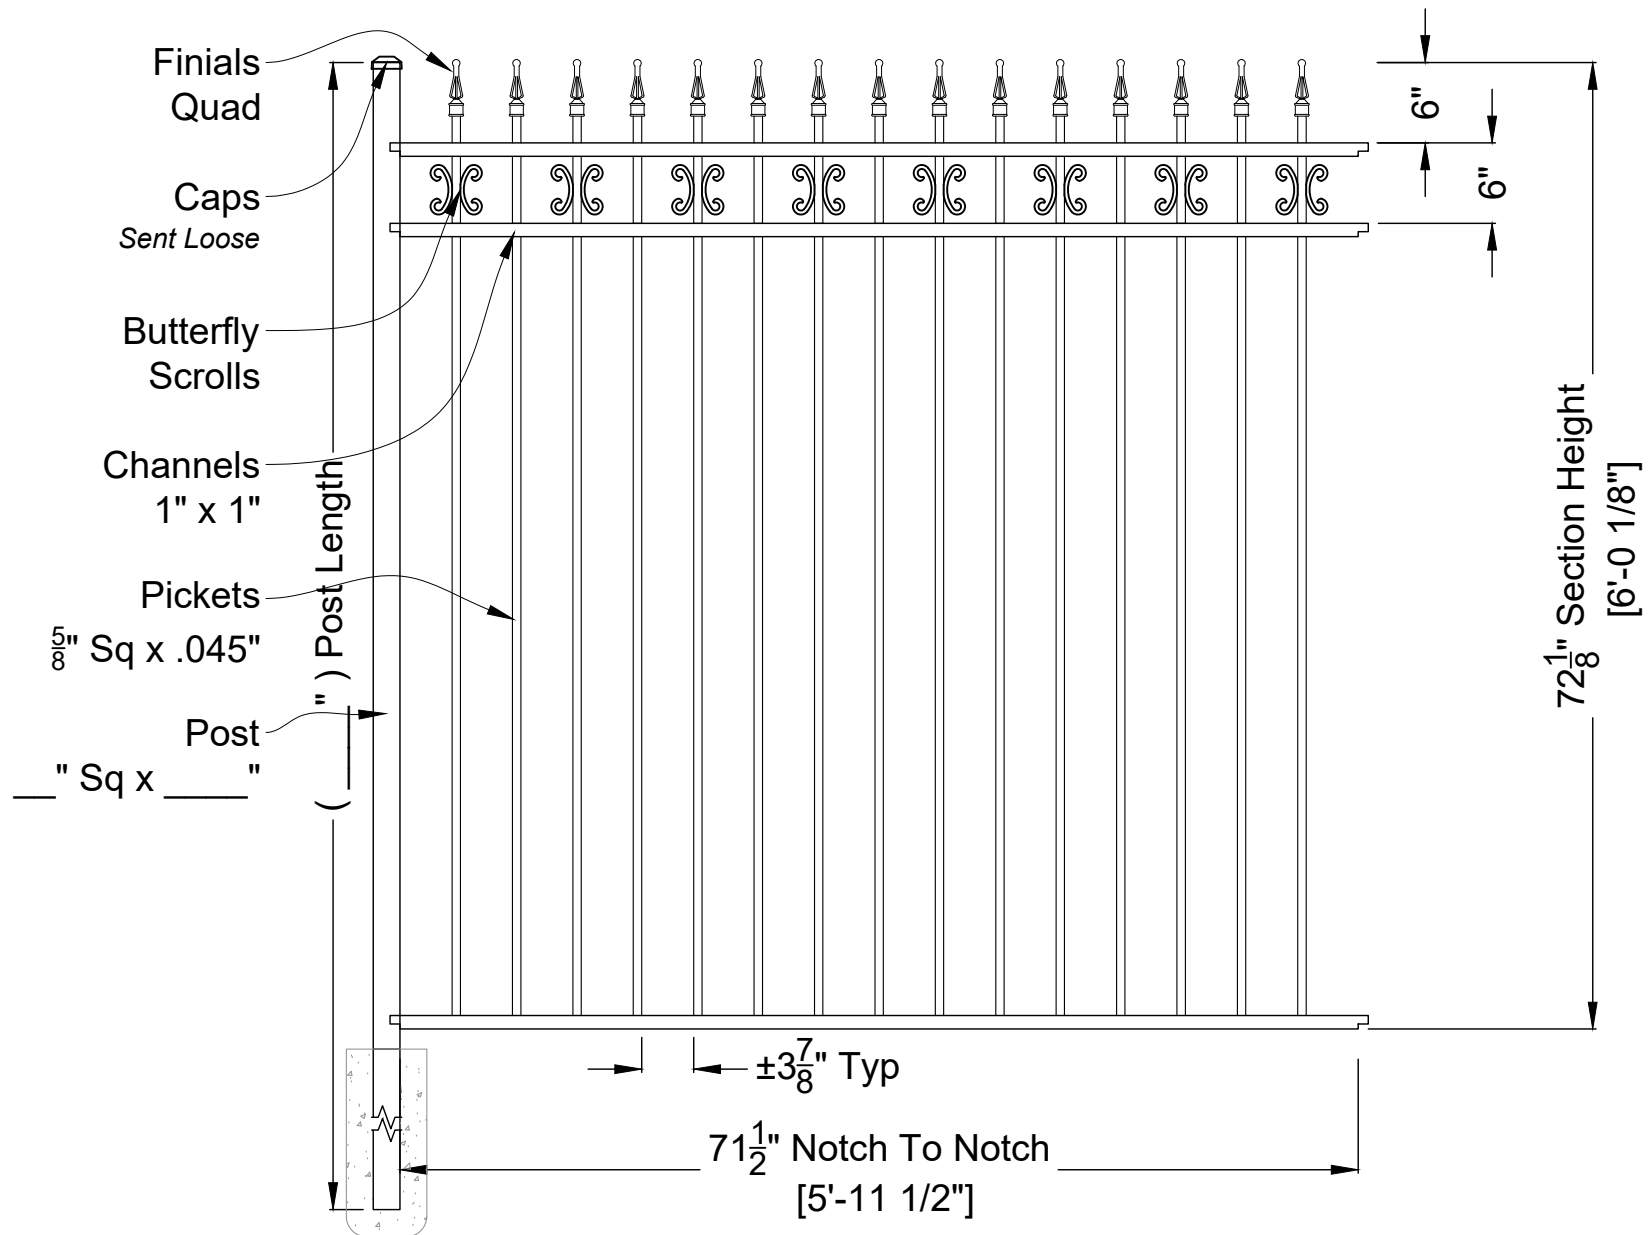

ABIGAIL 3 RAIL RESIDENTIAL
Fence Panel: 72"H X 6'W - Smooth Bottom
ID#: AB72RES3S6SSFULLQXBM

ANTEBELLUM
Manufacturing

DO NOT SCALE DRAWING.
FOR DIMENSIONS NOT SHOWN CONTACT PLAN COORDINATOR FOR CLARIFICATION
1120 North Magnolia Ave Ocala, FL 34475
Ph: 352.877.3888
Em: Info@AntebellumMFG.Com

DRAWING NOTES:
Finials - Quad
Butterfly Scrolls - Every Other Picket

Checked By:


Order #: CAD Resource

Drawn By:

Drawn Date: 1-Nov-23

Customer Signature:

Rev 00

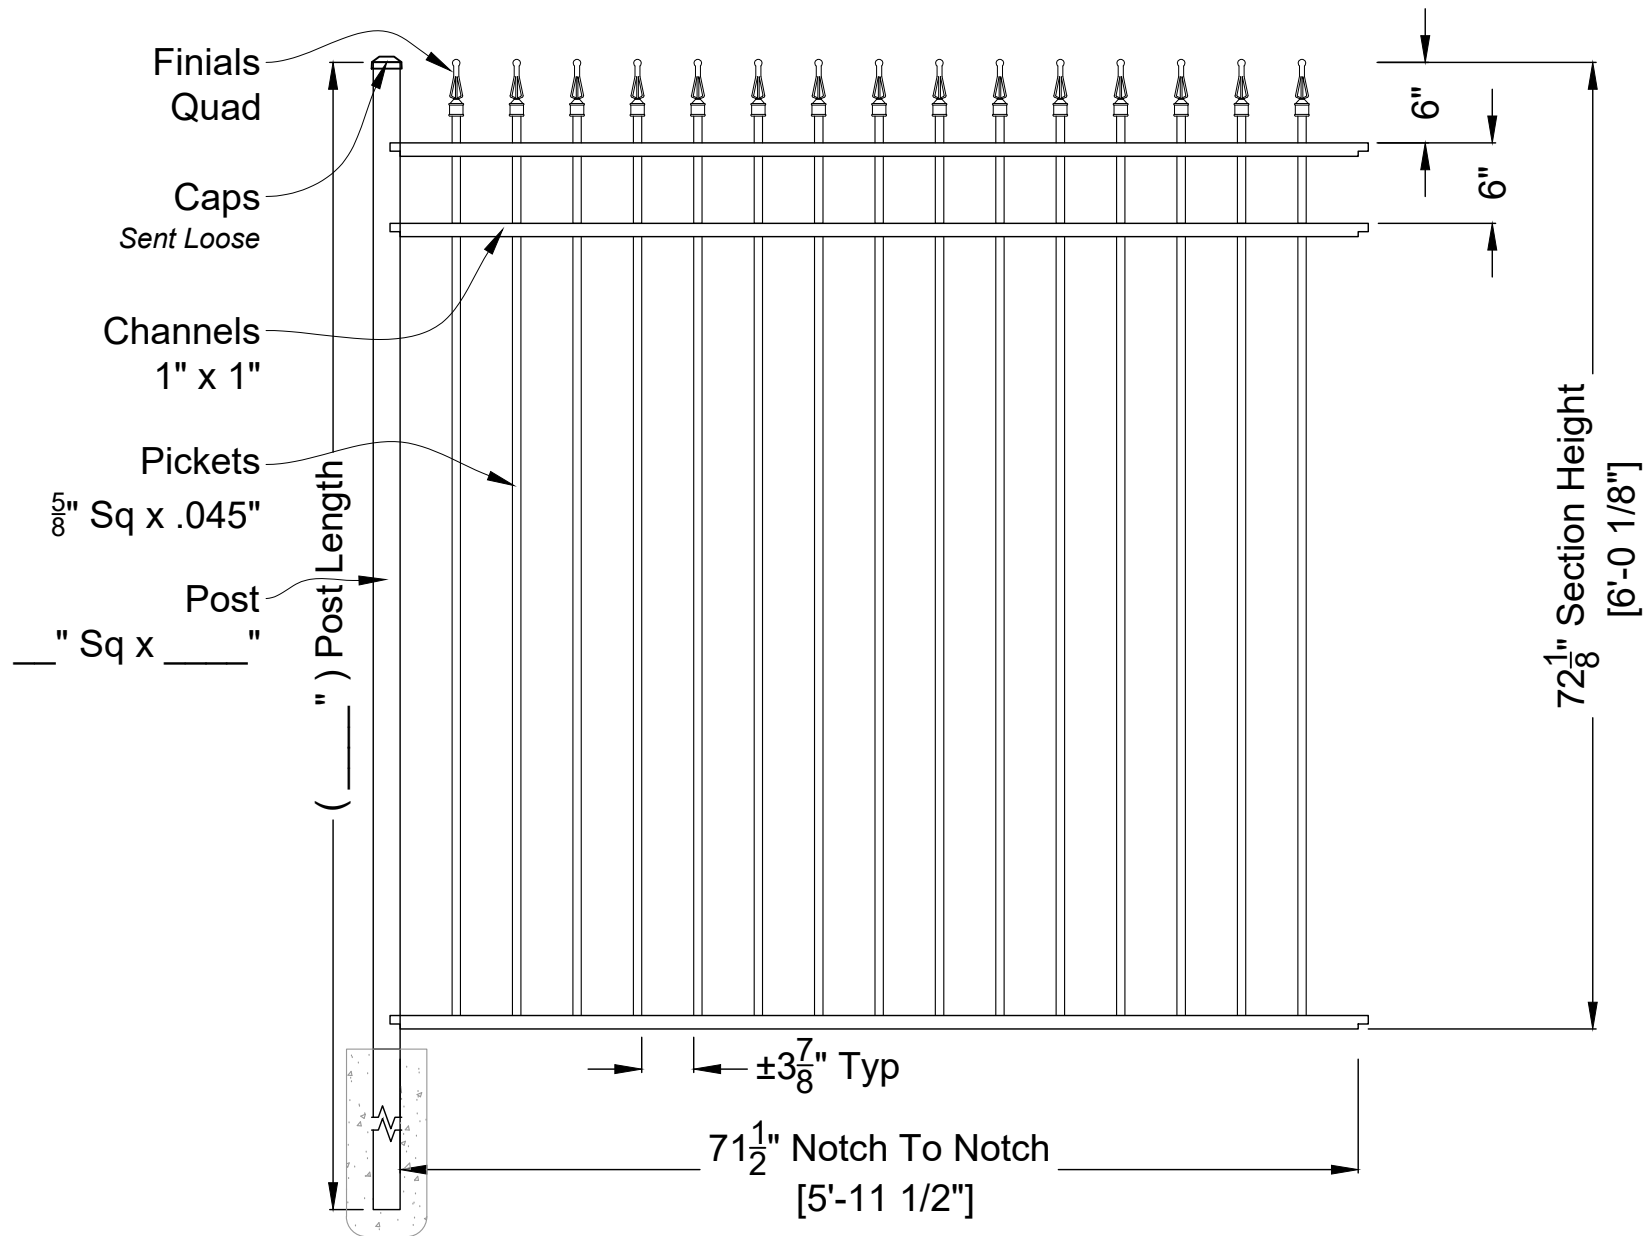

ABIGAIL 3 RAIL RESIDENTIAL
Fence Panel: 72"H X 6'W - Smooth Bottom
ID#: AB72RES3S6SSFULLQXXM

ANTEBELLUM
Manufacturing

DO NOT SCALE DRAWING.
FOR DIMENSIONS NOT SHOWN CONTACT PLAN COORDINATOR FOR CLARIFICATION
1120 North Magnolia Ave Ocala, FL 34475
Ph: 352.877.3888
Em: Info@AntebellumMFG.Com


DRAWING NOTES:
Finials - Quad

Checked By: _____
Drawn By: _____

Order #: CAD Resource
Drawn Date: 29-Sep-23

Customer Signature: _____

Rev 00

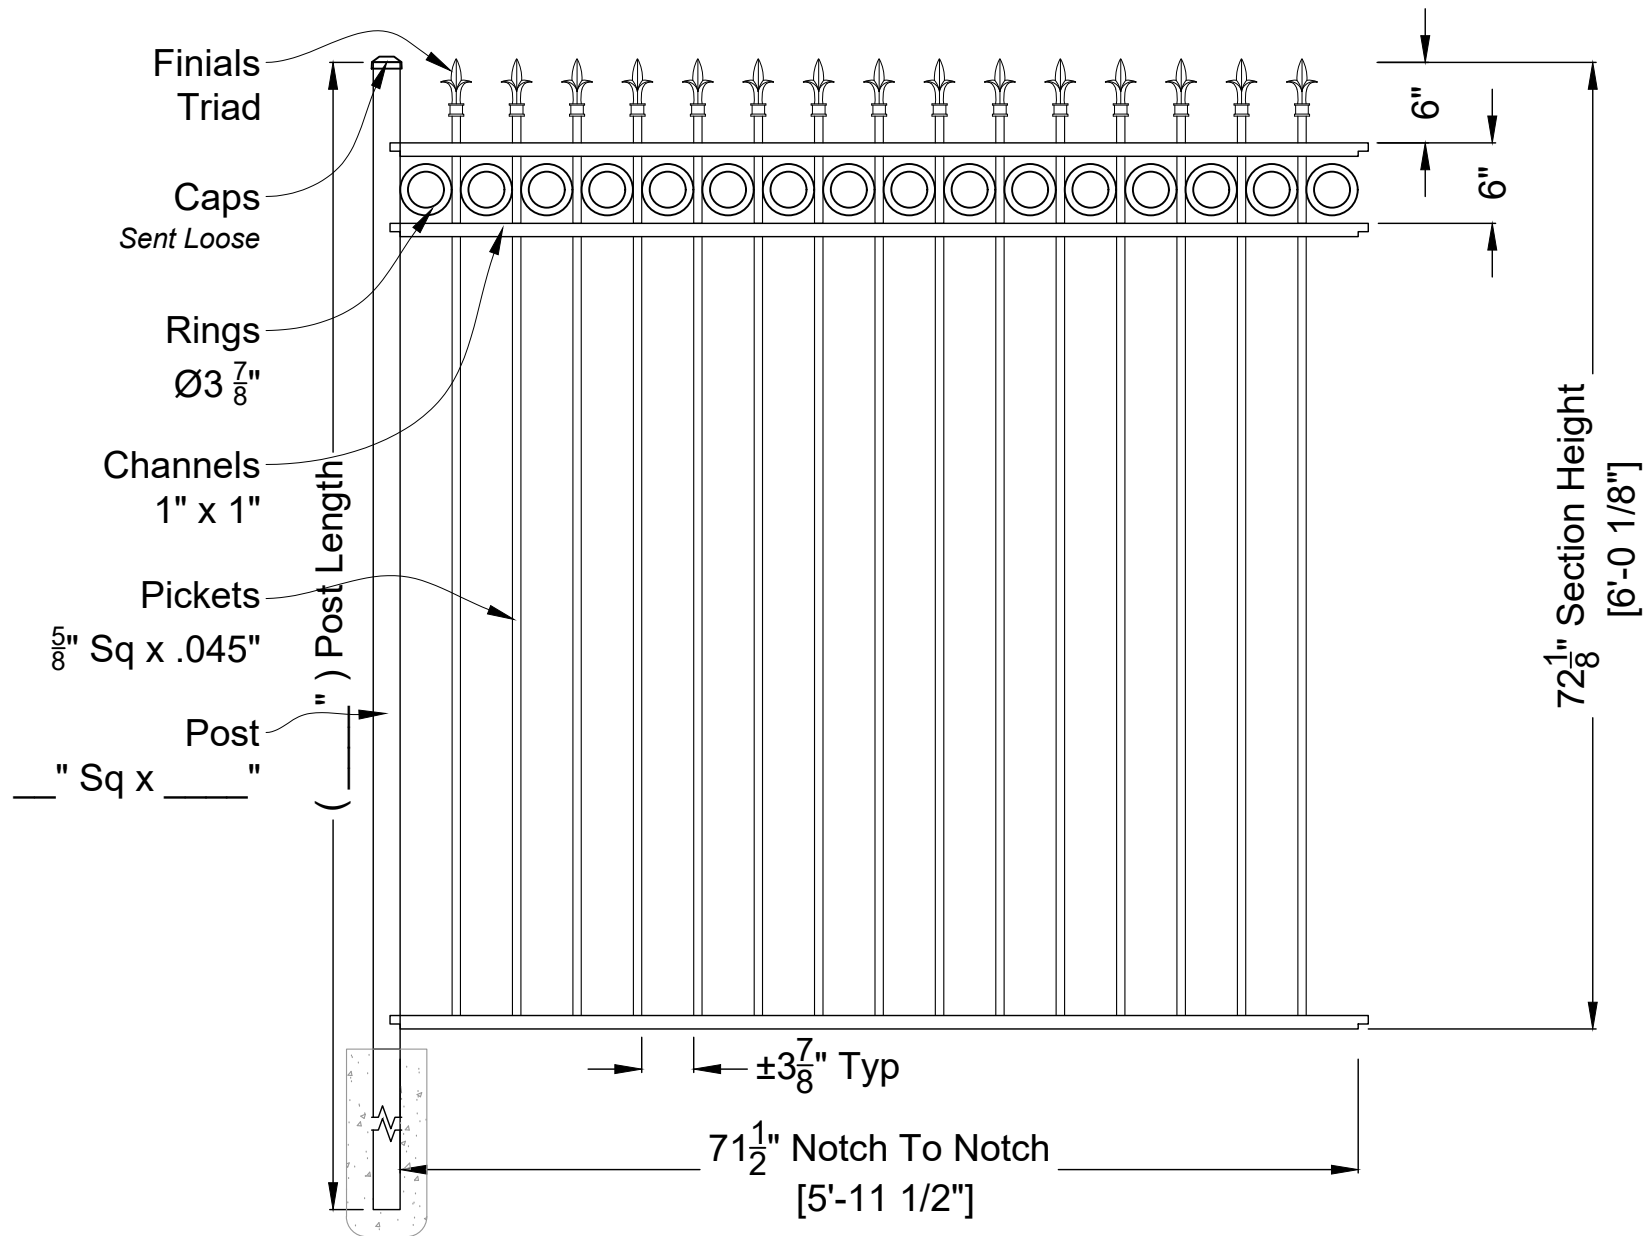

ABIGAIL 3 RAIL RESIDENTIAL
Fence Panel: 72"H X 6'W - Smooth Bottom
ID#: AB72RES3S6SSFULL TRXM

ANTEBELLUM
Manufacturing

DO NOT SCALE DRAWING.
FOR DIMENSIONS NOT SHOWN CONTACT PLAN COORDINATOR FOR CLARIFICATION
1120 North Magnolia Ave Ocala, FL 34475
Ph: 352.877.3888
Em: Info@AntebellumMFG.Com

DRAWING NOTES:

Finials - Triad
Rings - Top

Checked By:


Drawn By:

Order #: CAD Resource

Drawn Date: 1-Nov-23

Customer Signature:

Rev 00

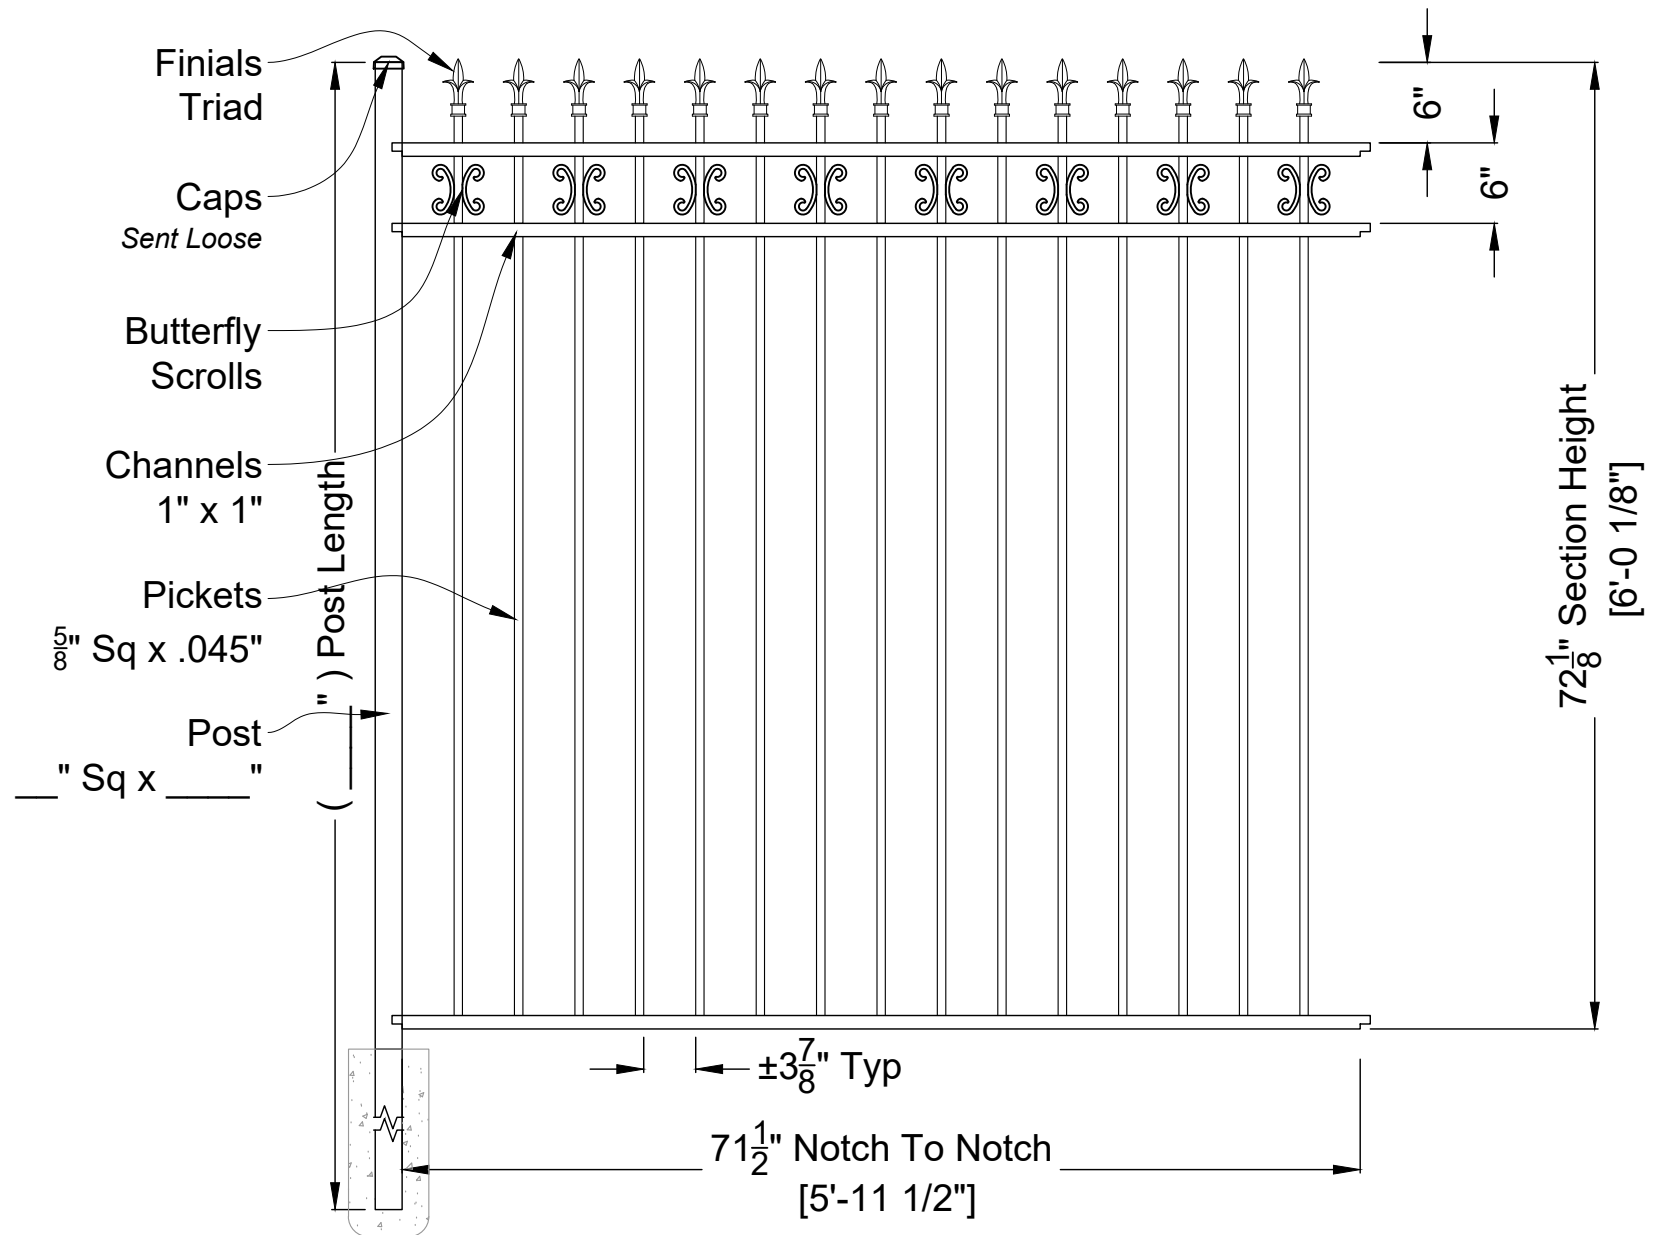

ABIGAIL 3 RAIL RESIDENTIAL
Fence Panel: 72"H X 6'W - Smooth Bottom
ID#: AB72RES3S6SSFULL TXBM

ANTEBELLUM
Manufacturing

DO NOT SCALE DRAWING.
FOR DIMENSIONS NOT SHOWN CONTACT PLAN COORDINATOR FOR CLARIFICATION
1120 North Magnolia Ave Ocala, FL 34475
Ph: 352.877.3888
Em: Info@AntebellumMFG.Com

DRAWING NOTES:

Finials - Triad
Butterfly Scrolls - Every Other Picket

Checked By:


Drawn By:

Order #: CAD Resource

Drawn Date: 1-Nov-23

Customer Signature:

Rev 00

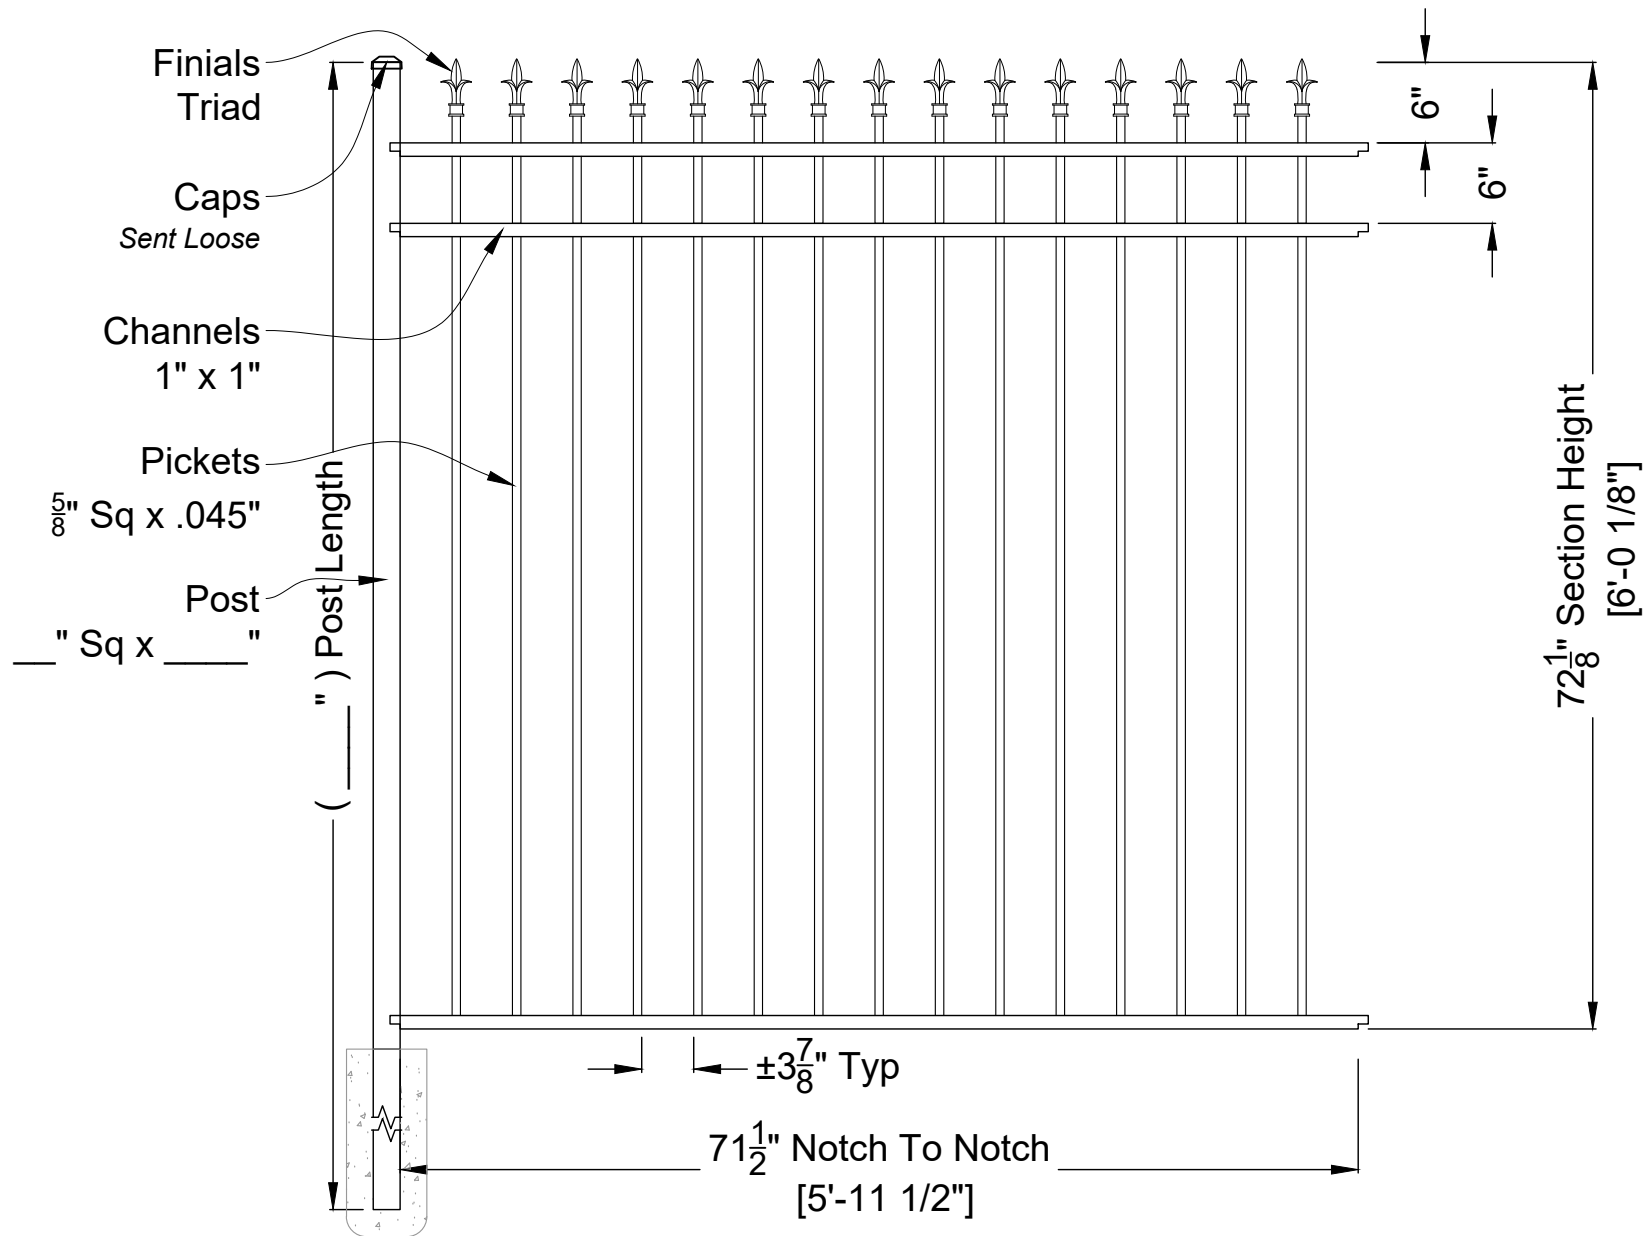

ABIGAIL 3 RAIL RESIDENTIAL
Fence Panel: 72"H X 6"W - Smooth Bottom
ID#: AB72RES3S6SSFULL TXXM

ANTEBELLUM
Manufacturing

DO NOT SCALE DRAWING.
FOR DIMENSIONS NOT SHOWN CONTACT PLAN COORDINATOR FOR CLARIFICATION
1120 North Magnolia Ave Ocala, FL 34475
Ph: 352.877.3888
Em: Info@AntebellumMFG.Com



DRAWING NOTES:
Finials - Triad

Checked By: _____
Drawn By: _____

Order #: CAD Resource
Drawn Date: 29-Sep-23

Customer Signature: _____


Rev 00

 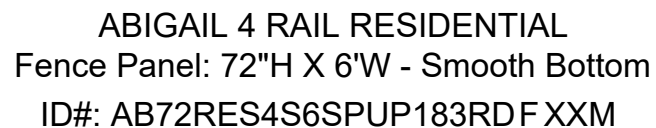

Ph: 352.877.3888

DRAWING NOTES:
Puppy Pickets - 18" High
Finials - Fleur De Lis

Rev 00

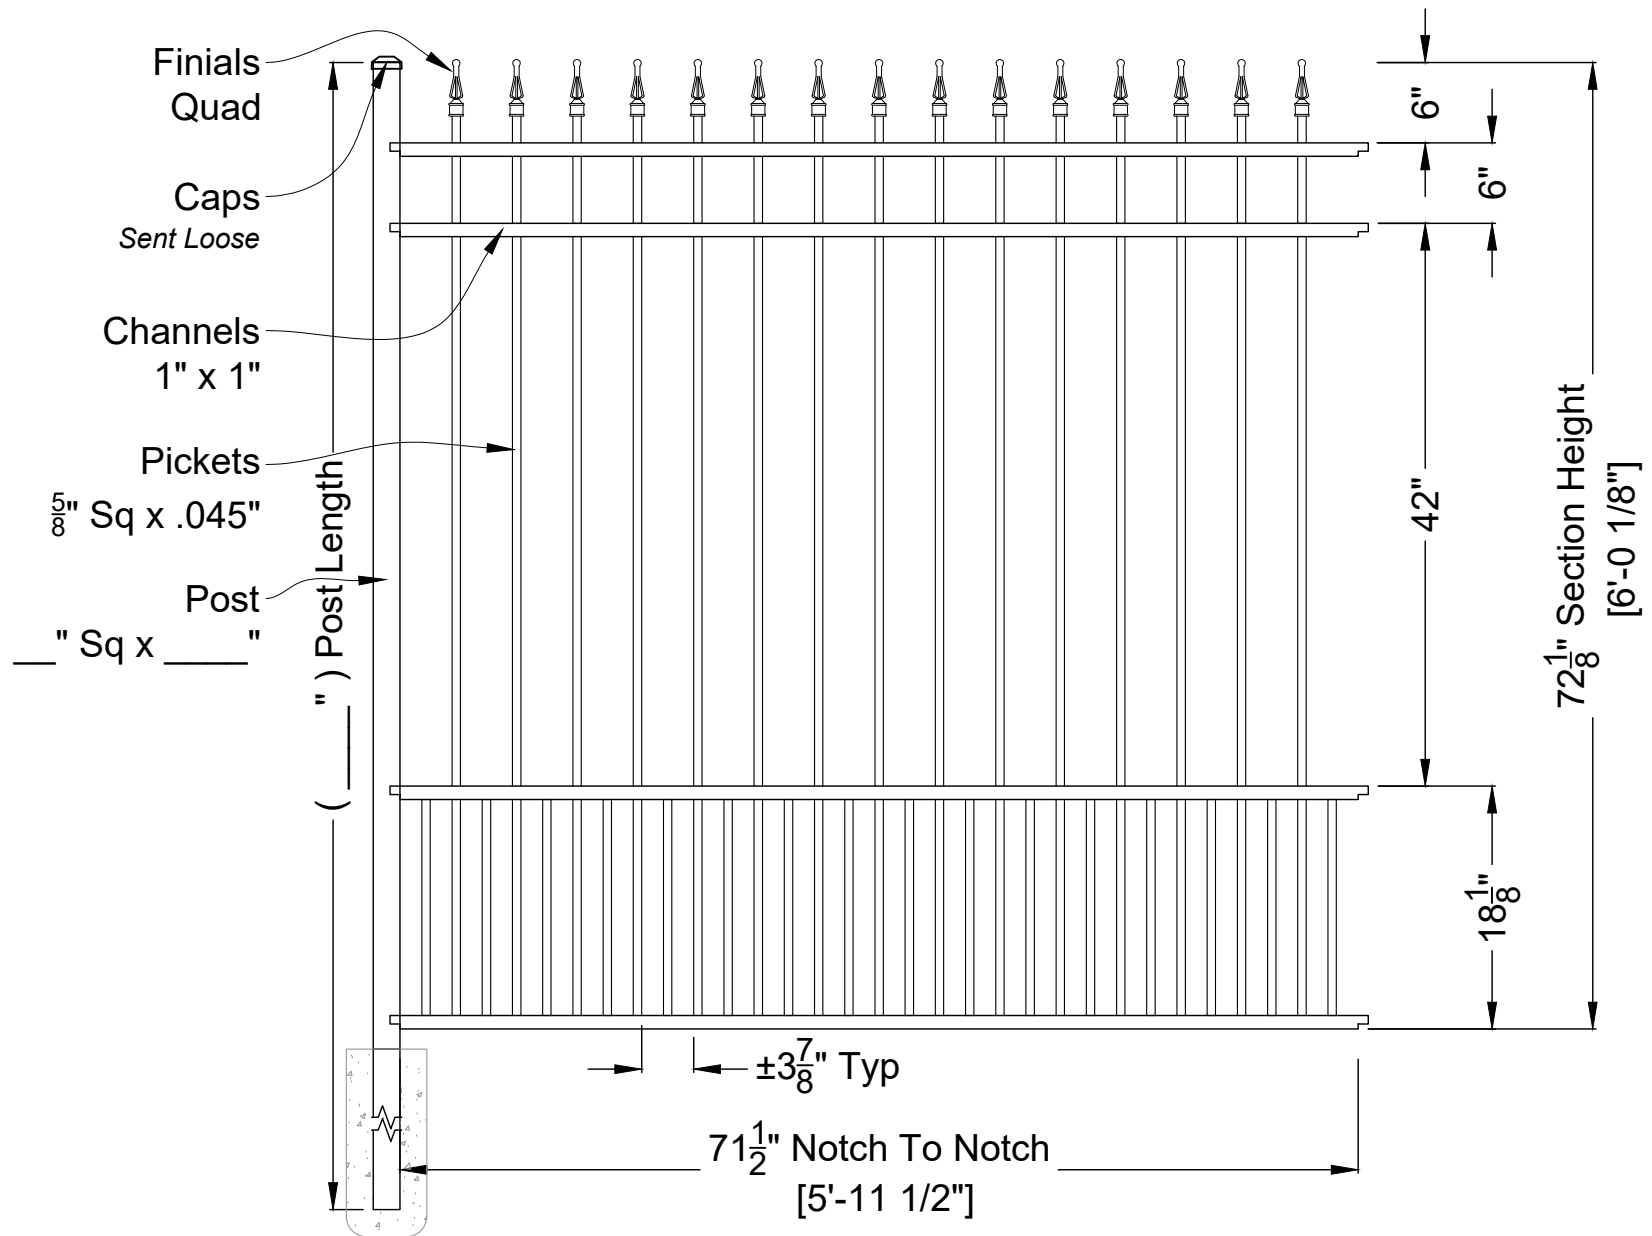

ABIGAIL 4 RAIL RESIDENTIAL
Fence Panel: 72"H X 6'W - Smooth Bottom
ID#: AB72RES4S6SPUP183RDQXXM

ANTEBELLUM
Manufacturing

DO NOT SCALE DRAWING.
FOR DIMENSIONS NOT SHOWN CONTACT PLAN COORDINATOR FOR CLARIFICATION
1120 North Magnolia Ave Ocala, FL 34475
Ph: 352.877.3888
Em: Info@AntebellumMFG.Com

DRAWING NOTES:
Puppy Pickets - 18" High
Finials - Quad

Checked By:


Order #: CAD Resource

Drawn By:

Drawn Date: 1-Nov-23

Customer Signature:

Rev 00

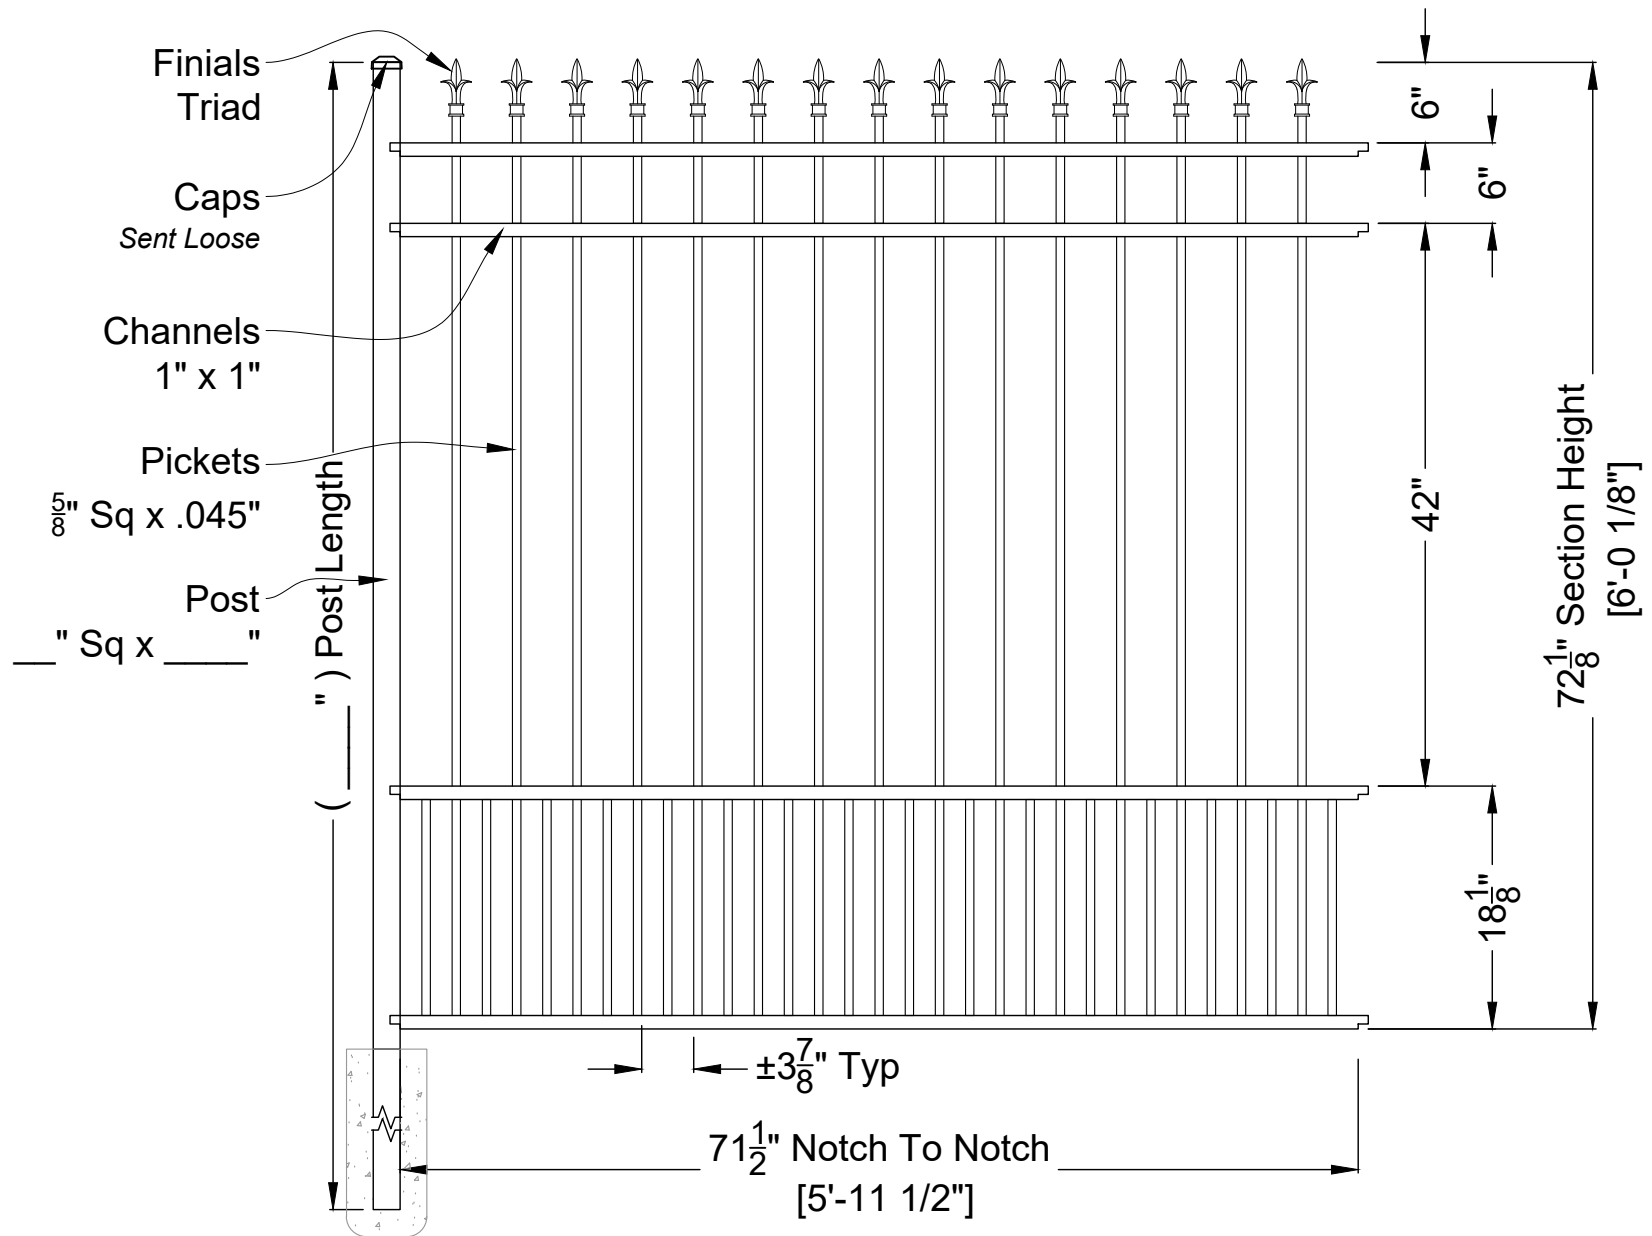

ABIGAIL 4 RAIL RESIDENTIAL
Fence Panel: 72"H X 6'W - Smooth Bottom
ID#: AB72RES4S6SPUP183RDTXXM

ANTEBELLUM
Manufacturing

DO NOT SCALE DRAWING.
FOR DIMENSIONS NOT SHOWN CONTACT PLAN COORDINATOR FOR CLARIFICATION

1120 North Magnolia Ave Ocala, FL 34475
Ph: 352.877.3888
Em: Info@AntebellumMFG.Com

DRAWING NOTES:
Puppy Pickets - 18" High
Finials - Triad

Checked By: _____
Drawn By: _____

Order #: CAD Resource
Drawn Date: 1-Nov-23

Customer Signature: _____

Rev 00